LINCOLN COUNTY
DEPARTMENT OF ENVIRONMENTAL HEALTH
WASTEWATER TREATMENT AND DISPOSAL SYSTEM PERMIT

Issue Date: 10/24/2016 Expiration Date: 10/24/2017

Property Owner: Erick Enz c/o:

Address: [redacted]

Telephone: (Home) (Work)

Installer: Phillip Colbentz License No. 145

xx New Installation ____ Existing System

____ Repair ____ Replacement ____ Extension ____ Other

Describe: Five 92' pressure dosed sand-lined trenches installed according to DEQ-4

Parcel Description:

Legal: S18 T29 R30

Address or Location: Schonberg Lot 3A

Geo/Assessors code: 0000013661

Approved Design Criteria:

Bedrooms 7 Septic Tank Size: 2000/500 gallons Drainfield Size: 460 Linear Feet

SYSTEM MUST INCLUDE INSTALLATION OF EFFLUENT FILTER AT SEPTIC TANK OUTLET !!

Special Instructions: INSTALL SYSTEM ACCORDING TO LAYOUT, DEQ-4 AND LINCOLN COUNTY WASTEWATER REGULATION #3. ANY DEVIATIONS FROM APPROVED PLAN MUST BE AUTHORIZED BY THE DEPARTMENT.

Issued By: Jake Mertes, R.S.

Closure Statement:

I, _____, have inspected this system and found it to be in compliance with the conditions of the permit, and the Lincoln County Wastewater Treatment and Disposal Regulation.

Signed: _____ *Date:* _____

Title: _____

NOTICE: The Department must be notified at least 48 hours prior to backfilling the system. Any system not inspected by the Department or its designated representative prior to closure is an illegal installation in violation of Lincoln County Health Board Regulation No. 3. Illegal installations may result in fines and/or requirements to remove or reconstruct the system.

406-283-2442

DISCLAIMER

This permit is not a guarantee by the Department that the system will function properly for a prescribed period of time.

Shönberg Subdivision
LOT LAYOUT

JUL 08 1997

MT. DEPT. OF ENVIRONMENTAL QUALITY
SUBDIVISIONS & COMPLIANCE SECTION


APPROVED
Montana Department of
Environmental Quality
Permitting and Compliance Division

7-16-97
Reviewed Date

SW¼ NW¼ NW¼ Section 17 & SE¼ NE¼ NE¼ Section 18
T29N, R30W, P.M.M.
LINCOLN COUNTY, MONTANA

T29N R30W

200 0 200 400
SCALE: 1 INCH = 200 FEET

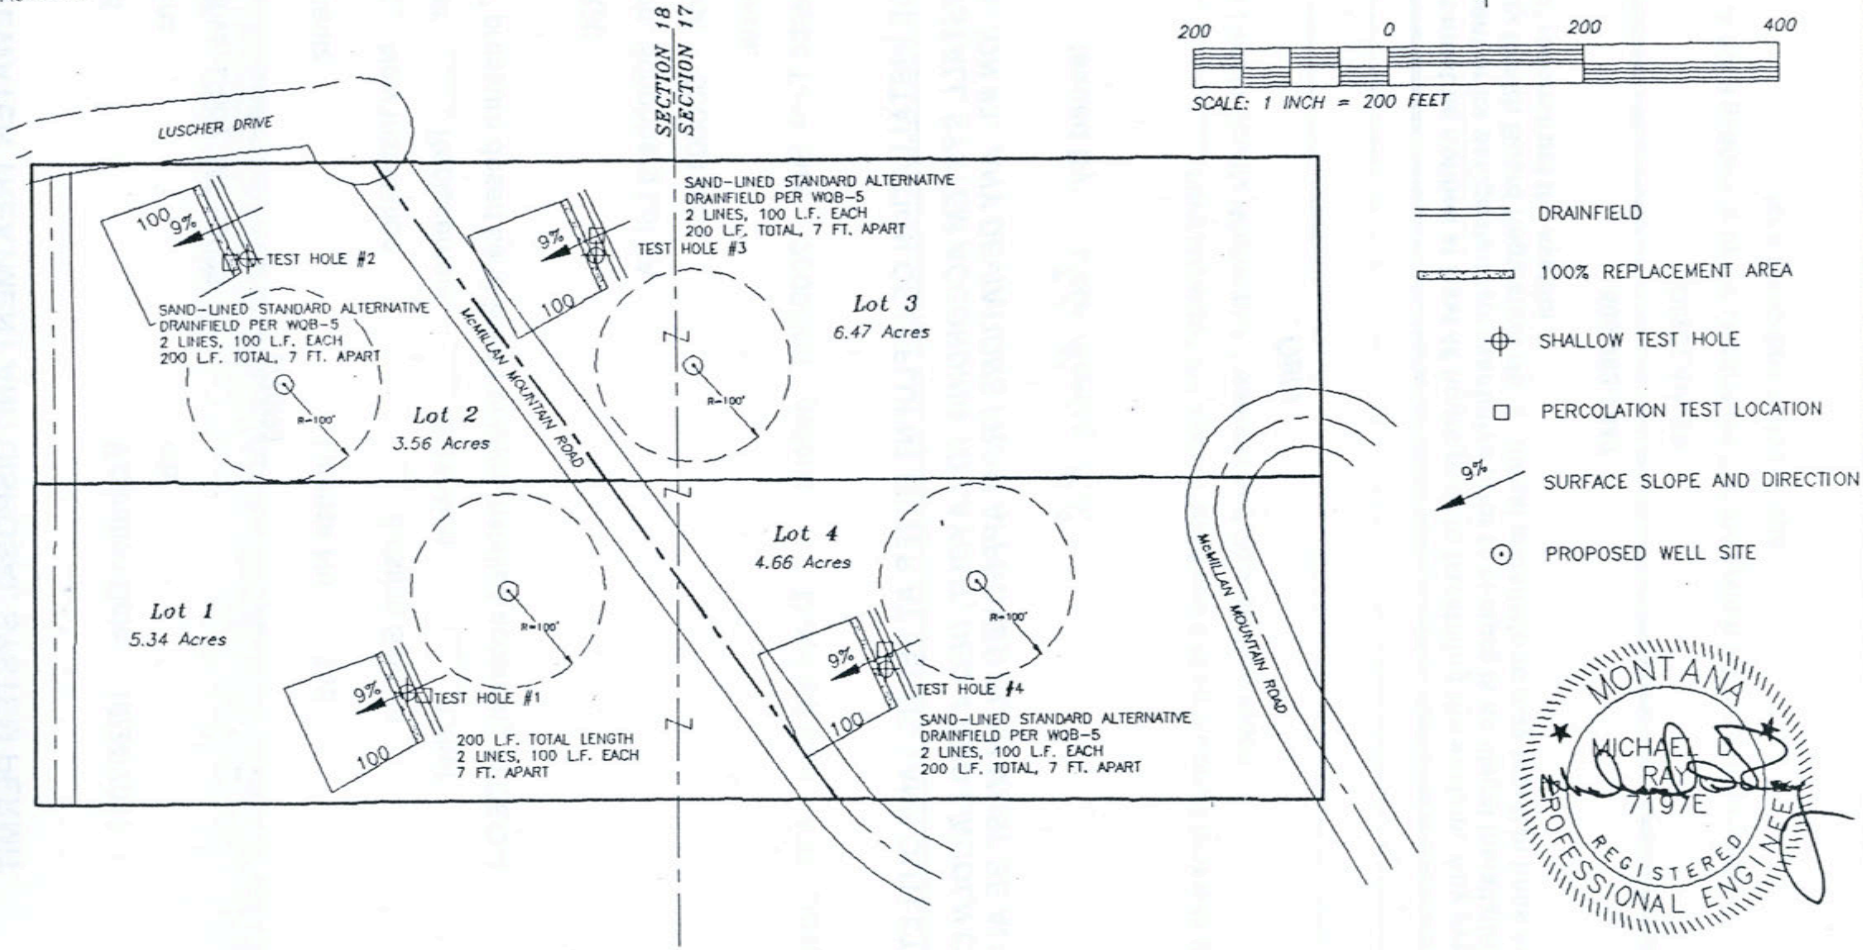

MONTANA
MICHAEL D. RAY
7197E
REGISTERED PROFESSIONAL ENGINEER

RAY ENGINEERING, INC.
P.O. BOX 738 LIBBY, MONTANA 59923 (406) 293-8704

ORA MILLER

LOT LAYOUT

SCALE	AS SHOWN
DRAWN BY	SEV-J
DATE	28MAY97
SHT. NO.	1
DRAWING NO.	97-A-4201