LINCOLN COUNTY
DEPARTMENT OF ENVIRONMENTAL HEALTH
WASTEWATER TREATMENT AND DISPOSAL SYSTEM PERMIT

Issue Date: 7/14/2016 Expiration Date: 7/14/2017

Property Owner: Joshua Fonnet c/o: Kent Hayes Dirtworks

Address: PO BOX 127 Troy, MT 59935

Telephone: (Home) [redacted] (Work)

Installer: M. Kent Hayes License No. 144

__xx__ New Installation ____ Existing System

____ Repair ____ Replacement ____ Extension ____ Other

Describe: Sandl-lined pressure dosed syatem in 3' wide trenches

Parcel Description:

Legal: S10 T37 R31

Address or Location: Walter FT Parcel C

Geo/Assessors code: 0000053636

Approved Design Criteria:

Bedrooms 3 Septic Tank Size: 1000/500 gallons Drainfield Size: 200 Linear Feet

SYSTEM MUST INCLUDE INSTALLATION OF EFFLUENT FILTER AT SEPTIC TANK OUTLET !!

Special Instructions: INSTALL SYSTEM ACCORDING TO LAYOUT, DEQ-4 AND LINCOLN COUNTY WASTEWATER REGULATION #3. ANY DEVIATIONS FROM APPROVED PLAN MUST BE AUTHORIZED BY THE DEPARTMENT.

Issued By: Jake Mertes, R.S.

Closure Statement:

I, M. Kent Hayes, *have inspected this system and found it to be in compliance with the conditions of the permit, and the Lincoln County Wastewater Treatment and Disposal Regulation.*

Signed: M. Kent Hayes *Date:* 7-17-2016

Title: Installer

NOTICE: The Department must be notified at least 48 hours prior to backfilling the system. Any system not inspected by the Department or its designated representative prior to closure is an illegal installation in violation of Lincoln County Health Board Regulation No. 3. Illegal installations may result in fines and/or requirements to remove or reconstruct the system.

406-283-2442

DISCLAIMER

This permit is not a guarantee by the Department that the system will function properly for a prescribed period of time.

1

LINCOLN COUNTY, MONTANA


LOT LAYOUT

REVIEW OF PARCEL C C.O.S. 2730

he SE 1/4 of Section 10, Twp. 37 N., R. 31 W., P.M.M.

r: Joshua Fonnet Date: May 2009

Enlarged partial image / original follows

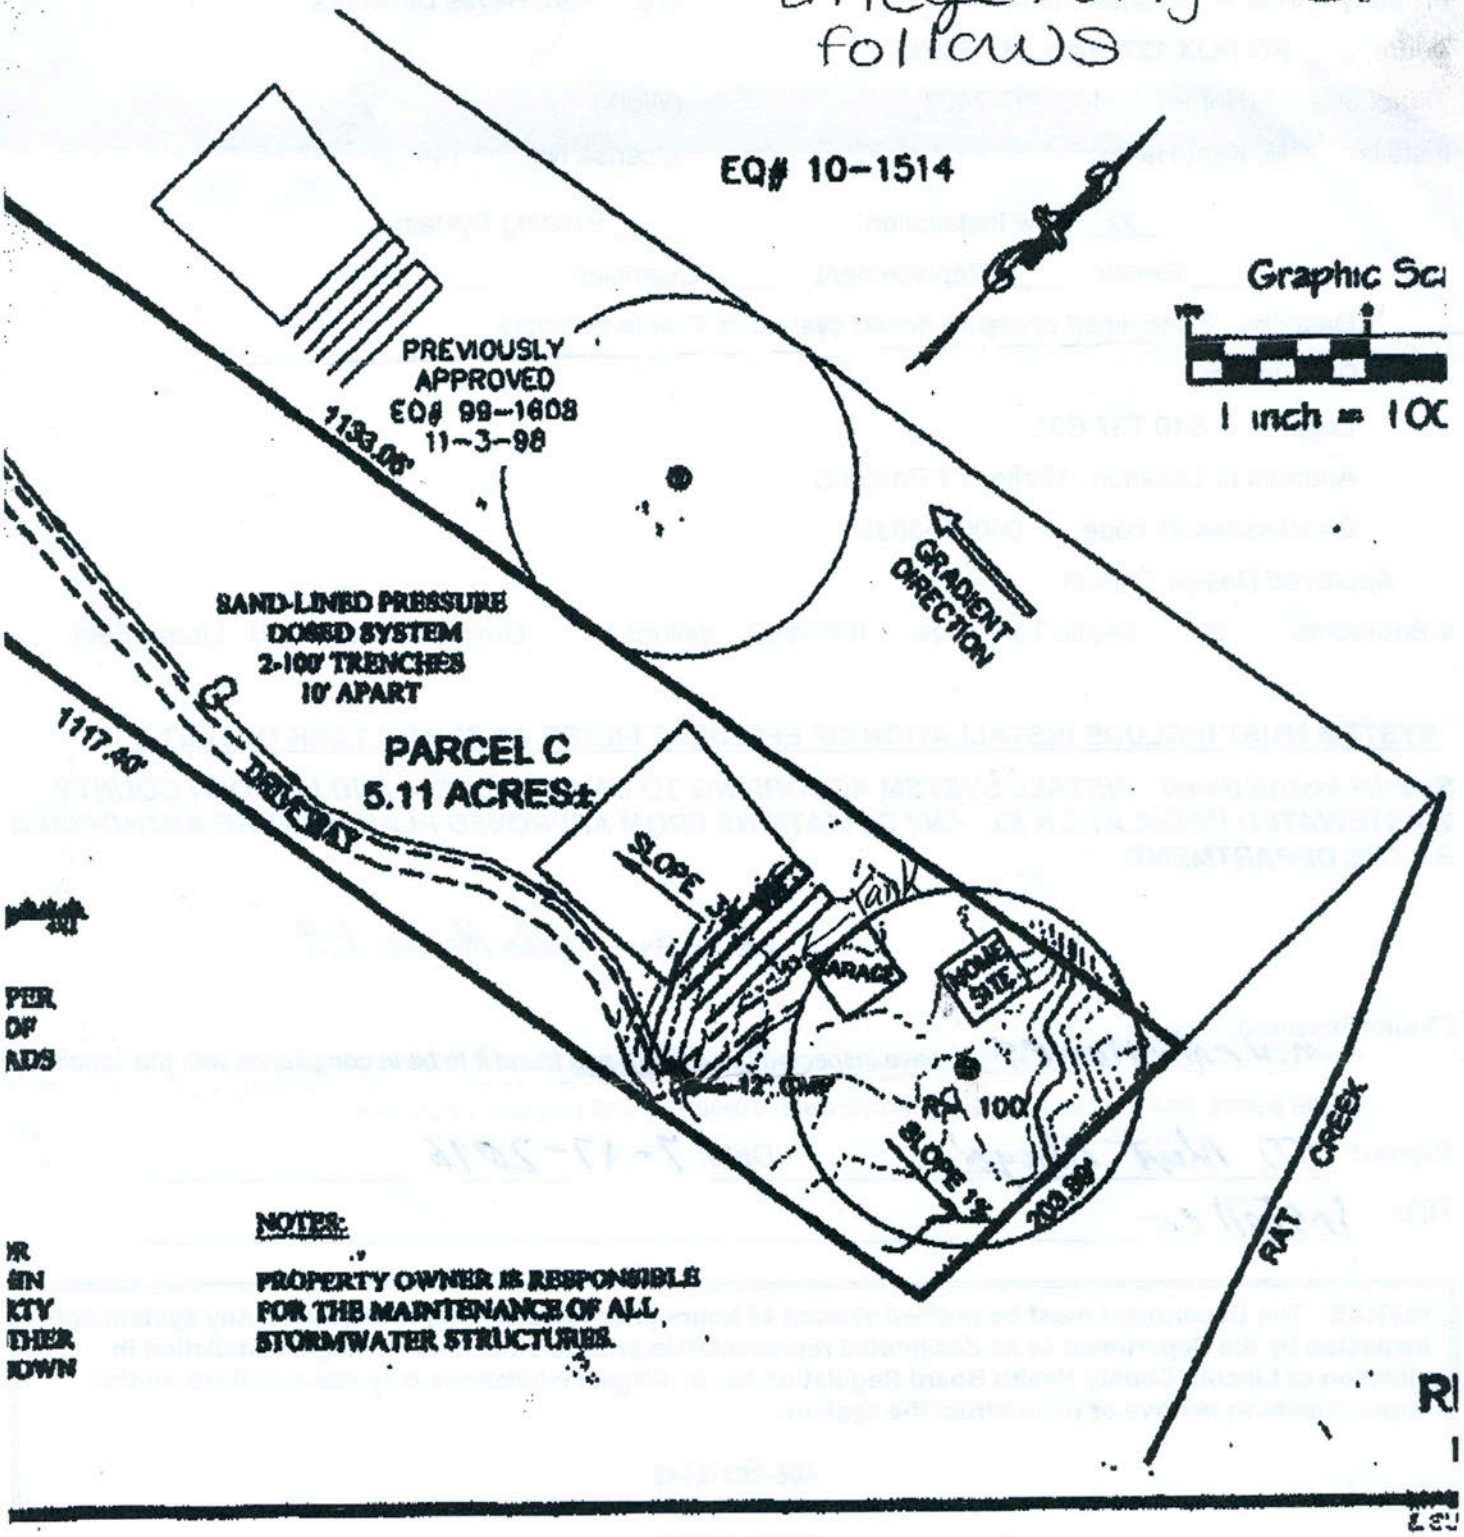

PER
OF
NDS

NOTES:

1. PROPERTY OWNER IS RESPONSIBLE FOR THE MAINTENANCE OF ALL STORMWATER STRUCTURES.

IR
EIN
KTY
THER
KDWN

RI