County

LINCOLN COUNTY
DEPARTMENT OF ENVIRONMENTAL HEALTH
WASTEWATER TREATMENT AND DISPOSAL SYSTEM PERMIT

Issue Date: 7/19/2017 Expiration Date: 7/19/2018

Property Owner: Lonnie Fosgate c/o: Tom Cole

Address: [redacted]

Telephone: (Home) (Work)

Installer: Tally Hoe License No. 1

___ New Installation __xx__ Existing System

____ Repair ____ Replacement __xx__ Extension ____ Other

Describe: Adding two 70' laterals using gravelless chambers. (100' existing)

Parcel Description:

Legal: S2 T29 R31

Address or Location: Terrace View Lot 21

Geo/Assessors code: 0000008691

Approved Design Criteria:

Bedrooms 3 Septic Tank Size: 1000 gallons Drainfield Size: 140(240) Linear Feet

SYSTEM MUST INCLUDE INSTALLATION OF EFFLUENT FILTER AT SEPTIC TANK OUTLET !!

Special Instructions: INSTALL SYSTEM ACCORDING TO LAYOUT, DEQ-4 AND LINCOLN COUNTY WASTEWATER REGULATION #3. ANY DEVIATIONS FROM APPROVED PLAN MUST BE AUTHORIZED BY THE DEPARTMENT.

Issued By: Jake Mertes, R.S.

Closure Statement:

I, Thomas J. Cole, *have inspected this system and found it to be in compliance with the conditions of the permit and the Lincoln County Wastewater Treatment and Disposal Regulation.*

Signed: Thomas J Cole *Date:* 7-20-2017

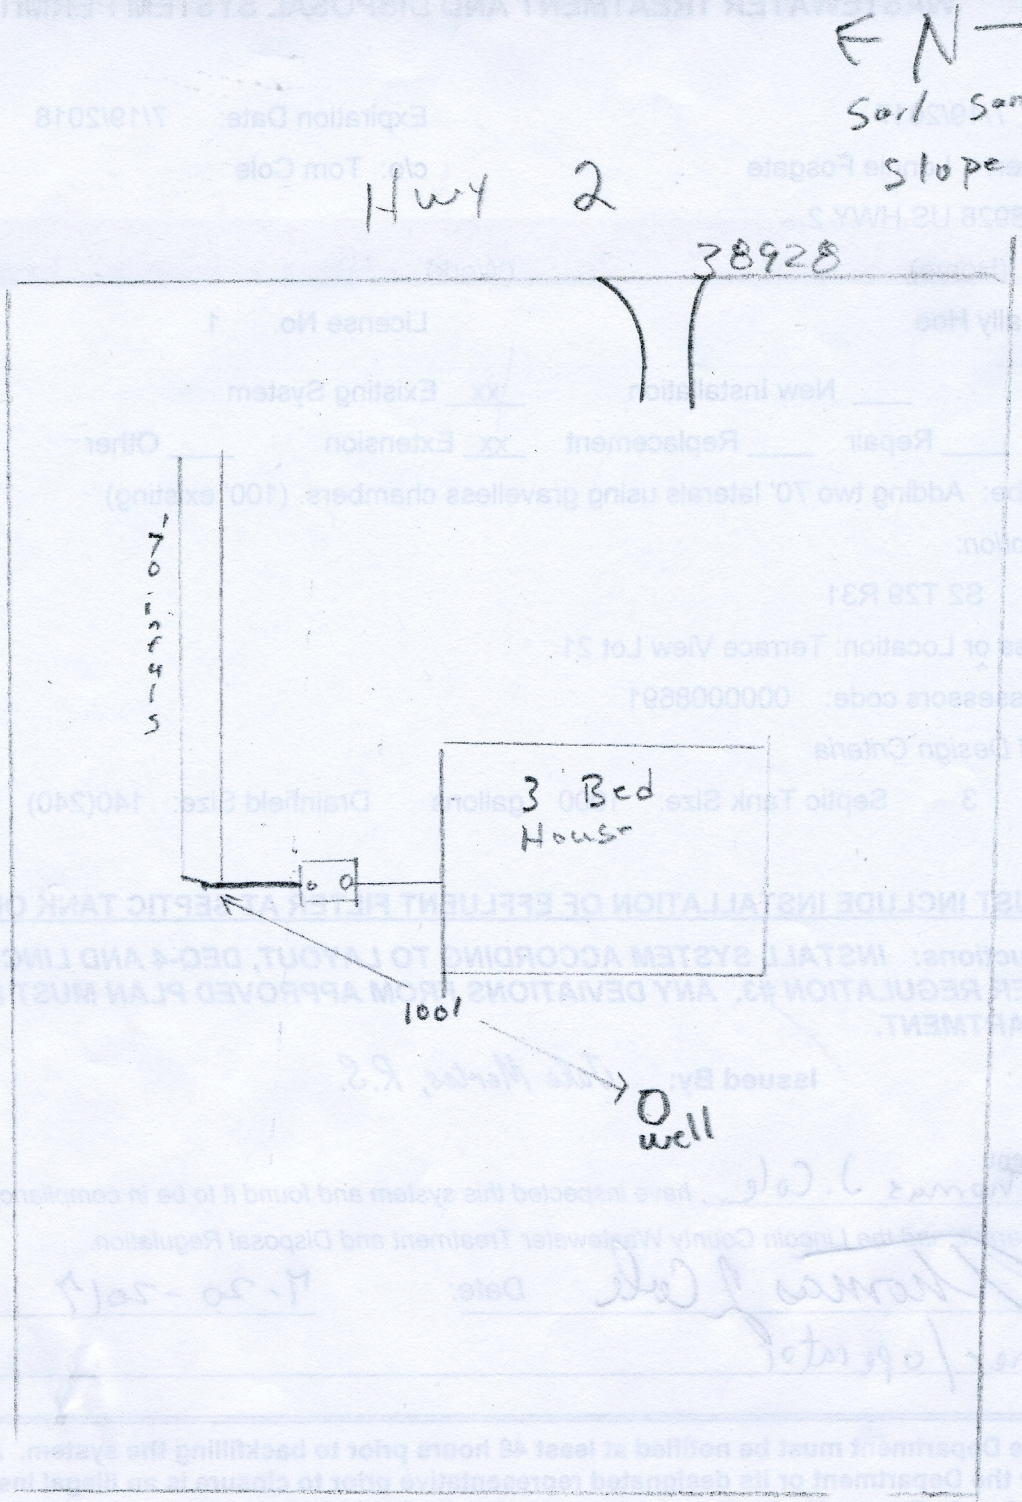
Title: owner/operator

NOTICE: The Department must be notified at least 48 hours prior to backfilling the system. Any system not inspected by the Department or its designated representative prior to closure is an illegal installation in violation of Lincoln County Health Board Regulation No. 3. Illegal installations may result in fines and/or requirements to remove or reconstruct the system.

406-283-2442

DISCLAIMER

This permit is not a guarantee by the Department that the system will function properly for a prescribed period of time.


N
Soil sandy loam
slope 0%
Hwy 2
38928
70' Laterals
3 Bed House
1001
well