LINCOLN COUNTY
DEPARTMENT OF ENVIRONMENTAL HEALTH
WASTEWATER TREATMENT AND DISPOSAL SYSTEM PERMIT

Issue Date: 06/25/2020 Expiration Date: 06/25/2021

Property Owner: Doug & Helen Goucher c/o:

Address: (8381) 16296 Bull Lake Road Troy, MT 59935

Telephone: [redacted] (Home) (Work)

Installer: Tally Hoe License No. 1

____ New Installation __xx__ Existing System

____ Repair __xx__ Replacement____ Extension ____ Other

Describe: small area, 8 lines X 20' Rockless chamber washrock

Parcel Description:

Legal: UPHAM BEACH, S32, T29 N, R33 W, LOT 5W & 6W1

Address or Location: LOT 5W & 6W1

Geo/Assessors code: 0000005851

Approved Design Criteria:

Bedrooms 3 Septic Tank Size: 1500 gallons Drainfield Size: 600 Sq feet

SYSTEM MUST INCLUDE INSTALLATION OF EFFLUENT FILTER AT SEPTIC TANK OUTLET !!

Special Instructions: INSTALL SYSTEM ACCORDING TO LAYOUT, DEQ-4 AND LINCOLN COUNTY WASTEWATER REGULATION #3. ANY DEVIATIONS FROM APPROVED PLAN MUST BE AUTHORIZED BY THE DEPARTMENT.

Issued By: Jake Mertes, R.S.

Closure Statement:

I, Thomas J Goucher, have inspected this system and found it to be in compliance with the conditions of the permit, and the Lincoln County Wastewater Treatment and Disposal Regulation.

Signed: Thomas J Goucher *Date:* 7-2-2020

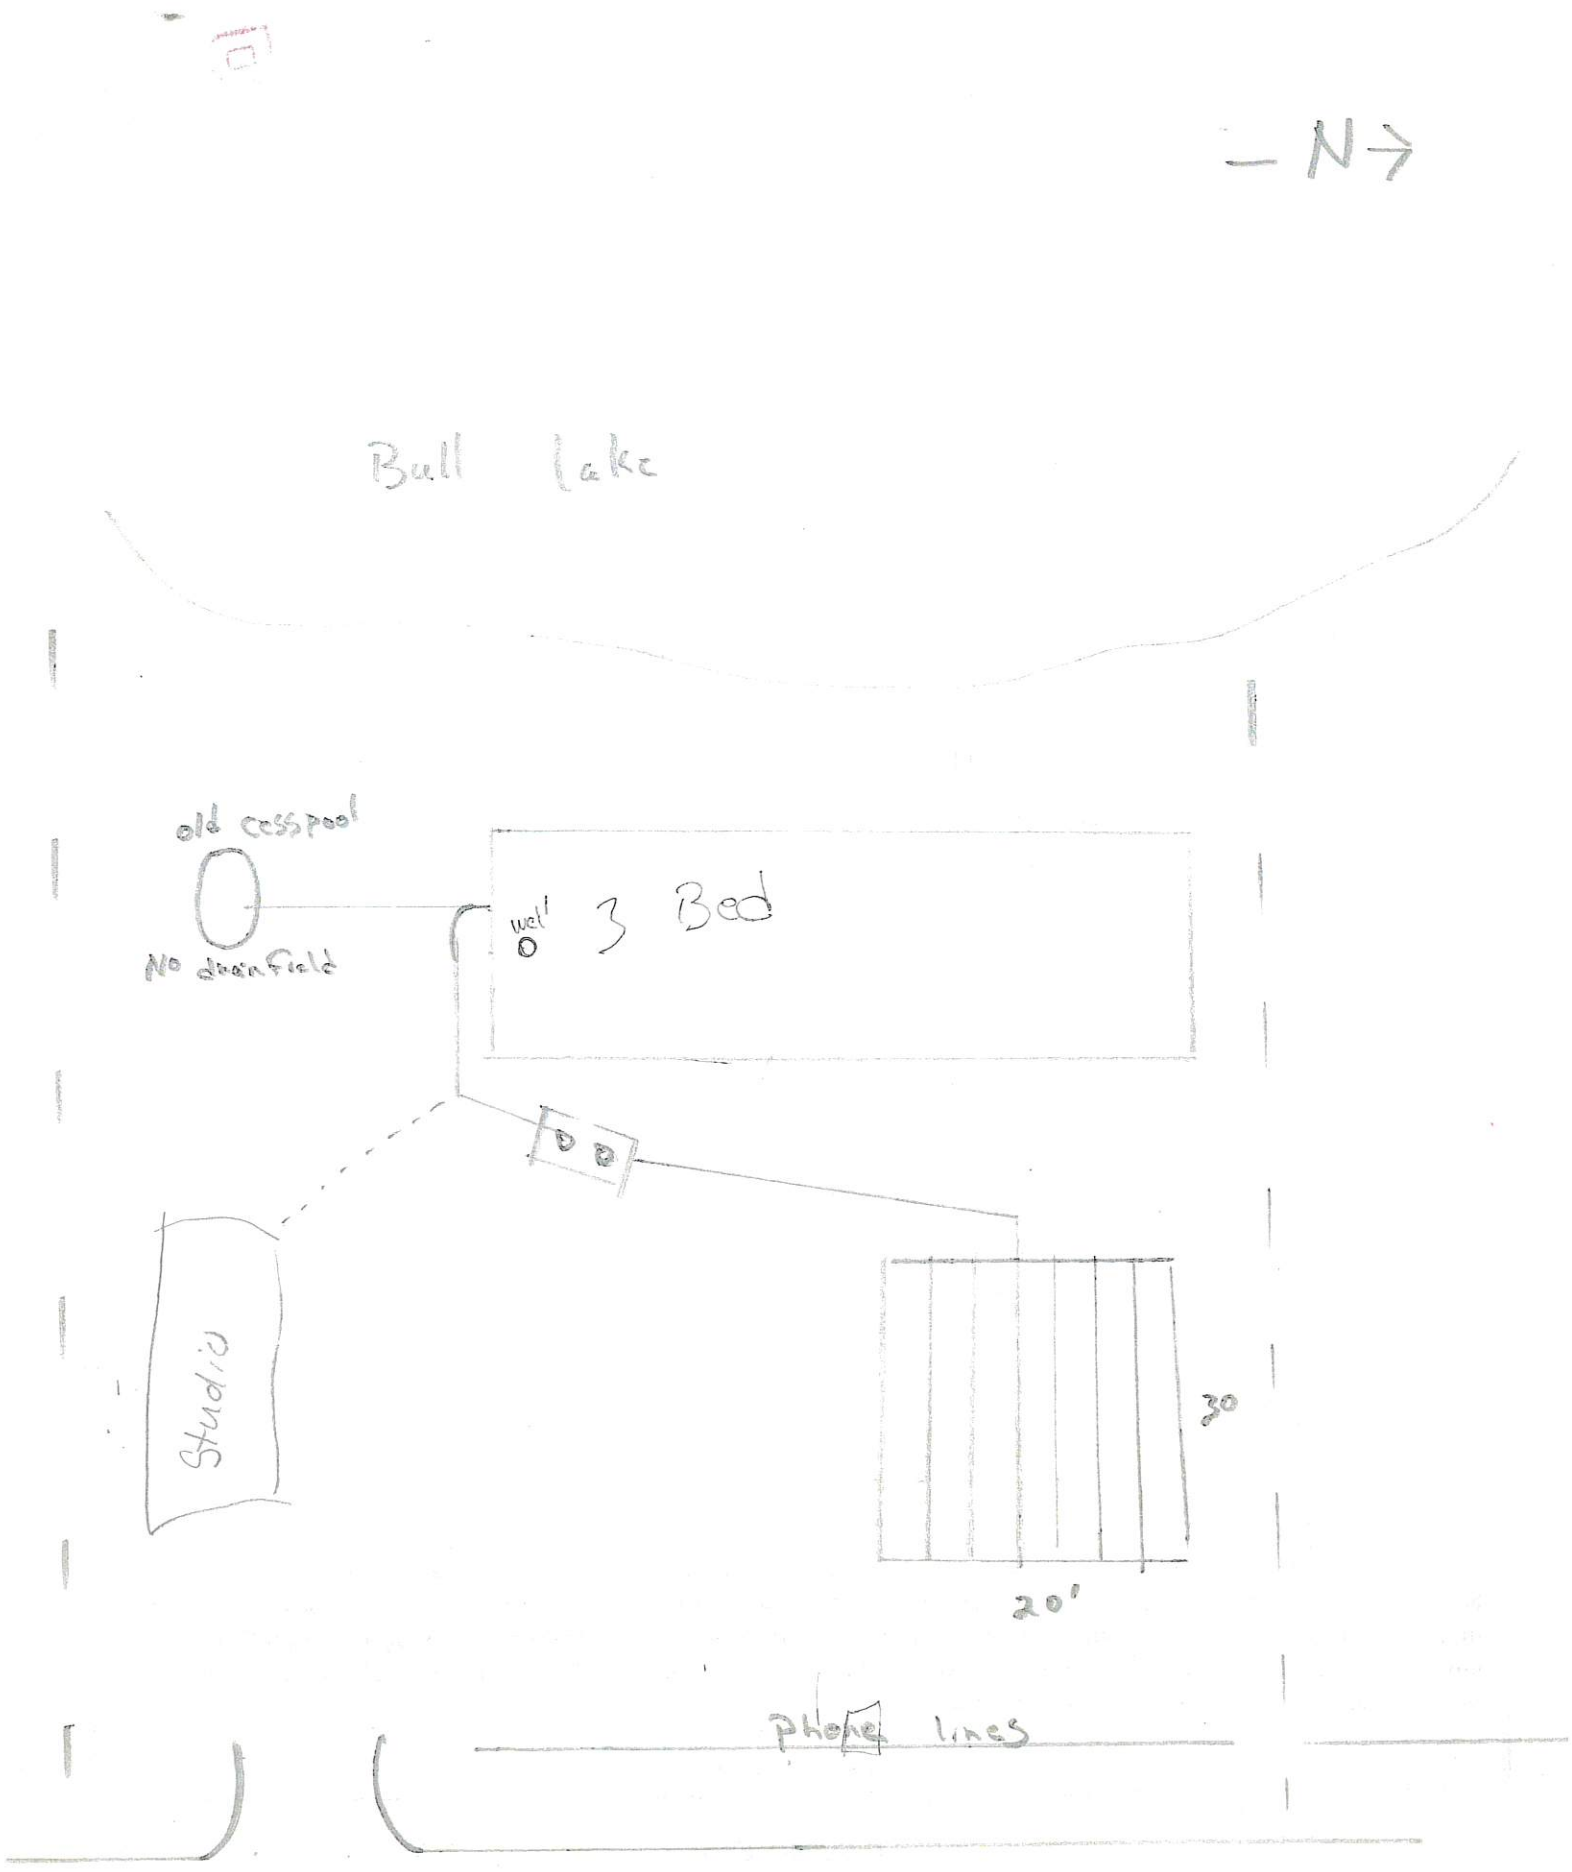
Title: owner operator

NOTICE: The Department must be notified at least 48 hours prior to backfilling the system. Any system not inspected by the Department or its designated representative prior to closure is an illegal installation in violation of Lincoln County Health Board Regulation No. 3. Illegal installations may result in fines and/or requirements to remove or reconstruct the system.

406-283-2442

DISCLAIMER

This permit is not a guarantee by the Department that the system will function properly for a prescribed period of time.


N
Bull Lake
old cesspool
No drainfield
well
3 Bed
Studio
30
20'
phone lines
Bull Lake Hwy 56