# LINCOLN COUNTY
# DEPARTMENT OF ENVIRONMENTAL HEALTH
# WASTEWATER TREATMENT AND DISPOSAL SYSTEM PERMIT

Issue Date: 11/14/2017 Expiration Date: 11/14/2018

Property Owner: Karen Hartman c/o: Bordertown Building

Address: [redacted]

Telephone: (Home) (Work)

Installer: Ricky Peterson License No. 92

__xx__ New Installation ____ Existing System

____ Repair ___ Replacement ____ Extension ____ Other

Describe: Four 94' laterals using drain rock and perf pipe.

*Parcel Description*:

Legal: S9 T36 R26

Address or Location: AB Subdivision Lot 2

Geo/Assessors code: 0000014796

*Approved Design Criteria*: RP

# Bedrooms RP ~~4~~ 3 Septic Tank Size: ~~1500~~ 1000 gallons Drainfield Size: 376 Linear Feet

**SYSTEM MUST INCLUDE INSTALLATION OF EFFLUENT FILTER AT SEPTIC TANK OUTLET !!**

***Special Instructions: INSTALL SYSTEM ACCORDING TO LAYOUT, DEQ-4 AND LINCOLN COUNTY WASTEWATER REGULATION #3. ANY DEVIATIONS FROM APPROVED PLAN MUST BE AUTHORIZED BY THE DEPARTMENT.***

**Issued By:** Jake Mertes, R.S.

Closure Statement:

I, Ricky Peterson, *have inspected this system and found it to be in compliance with the conditions of the permit, and the Lincoln County Wastewater Treatment and Disposal Regulation.*

*Signed:* Ricky Peterson *Date:* 12/21/2017

*Title:* _____

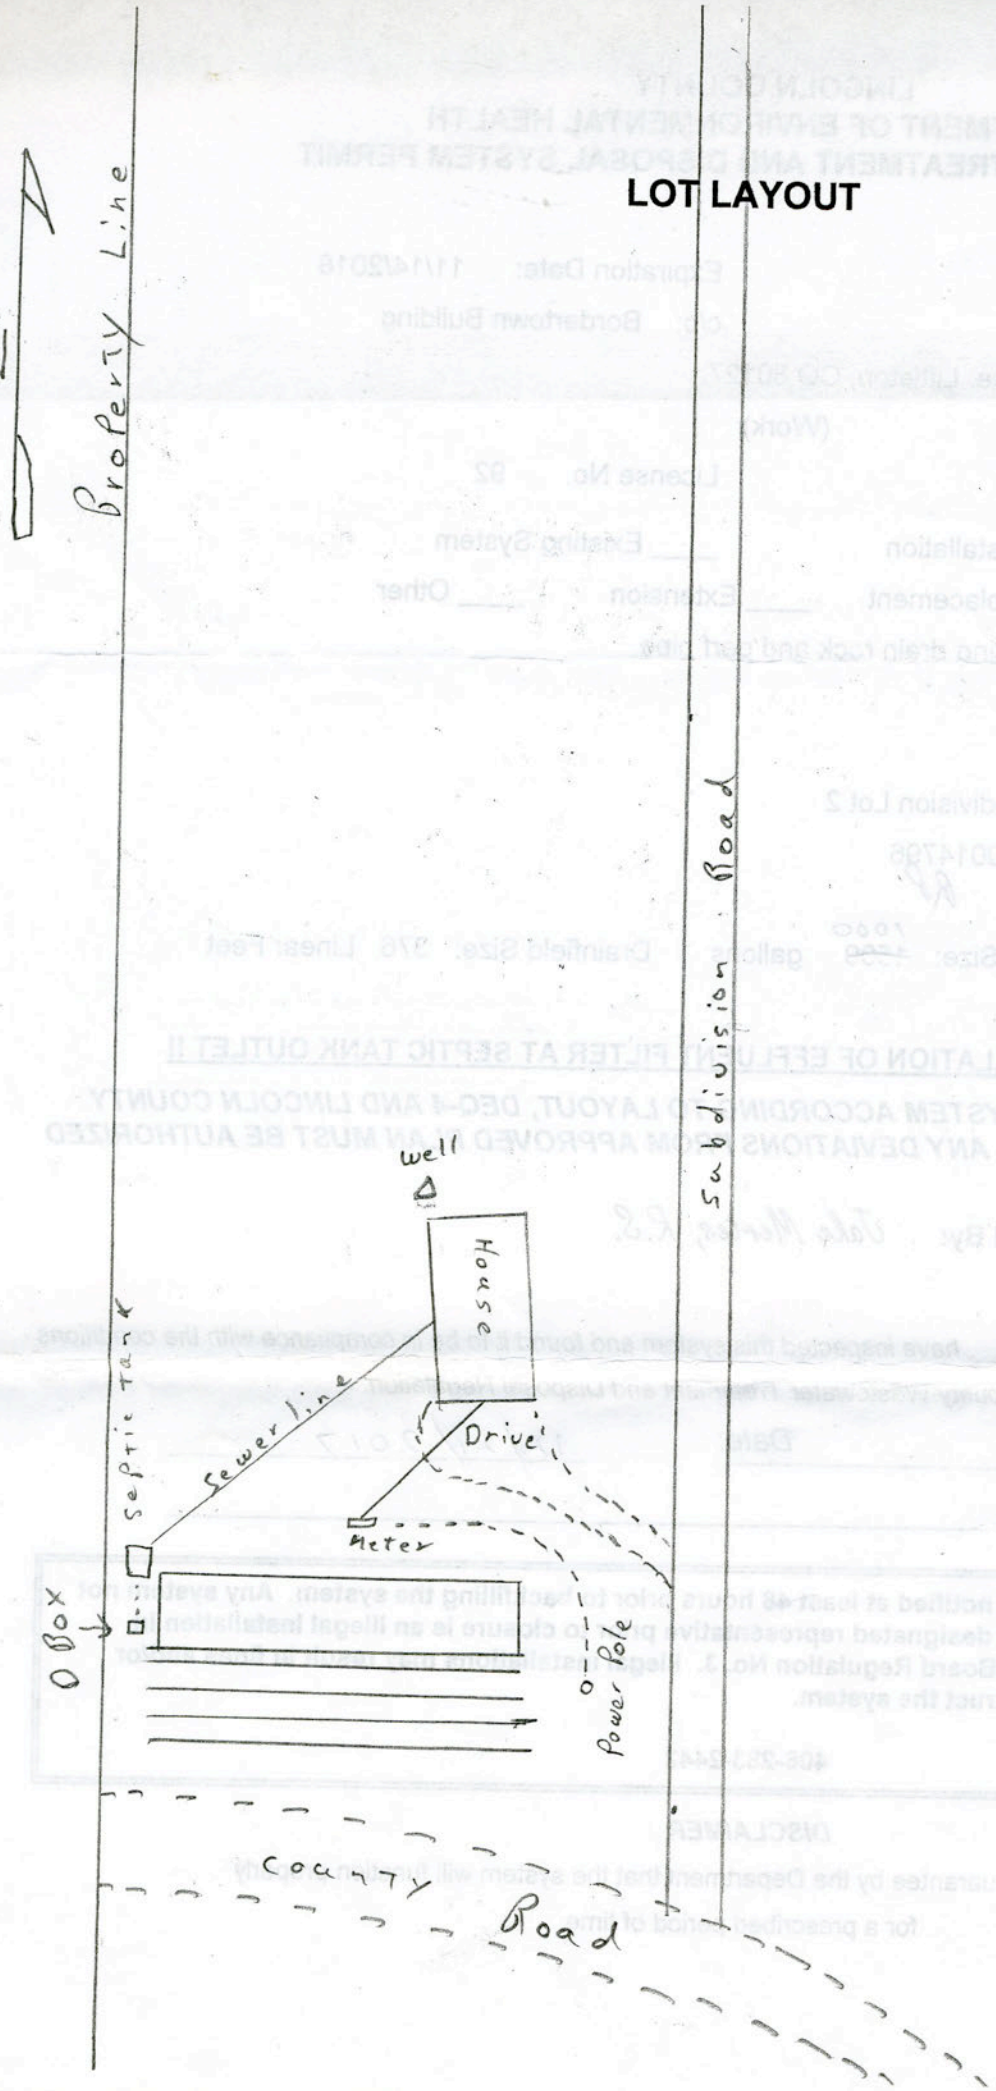
**NOTICE: The Department must be notified at least 48 hours prior to backfilling the system. Any system not inspected by the Department or its designated representative prior to closure is an illegal installation in violation of Lincoln County Health Board Regulation No. 3. Illegal installations may result in fines and/or requirements to remove or reconstruct the system.**

**406-283-2442**

***DISCLAIMER***

This permit is not a guarantee by the Department that the system will function properly for a prescribed period of time.

# LOT LAYOUT


N
Property Line
Subdivision Road
Well
House
Drive
Sewer Line
Septic Tank
Meter
O Box
Power Pole
County Road