LINCOLN COUNTY
DEPARTMENT OF ENVIRONMENTAL HEALTH
WASTEWATER TREATMENT AND DISPOSAL SYSTEM PERMIT

Issue Date: 12/12/2017 Expiration Date: 12/12/2018

Property Owner: Jeron Hooten c/o: Terry Oedewaldt

Address: [redacted]

Telephone: (Home) [redacted] (Work)

Installer: Terry Oedewaldt License No. 002

xx New Installation ____ Existing System

____ Repair ____ Replacement ____ Extension ____ Other

Describe: Two 40' laterals using gravelless chambers. Size reduced per 0.8 app rate.

Parcel Description:

Legal: S8 T31 R29

Address or Location: CS 1362 Tract 1

Geo/Assessors code: 0000010850

Approved Design Criteria:

Bedrooms 1 Septic Tank Size: 1000 gallons Drainfield Size: 80 Linear Feet

SYSTEM MUST INCLUDE INSTALLATION OF EFFLUENT FILTER AT SEPTIC TANK OUTLET !!

Special Instructions: INSTALL SYSTEM ACCORDING TO LAYOUT, DEQ-4 AND LINCOLN COUNTY WASTEWATER REGULATION #3. ANY DEVIATIONS FROM APPROVED PLAN MUST BE AUTHORIZED BY THE DEPARTMENT.

Issued By: Jake Mertes, R.S.

Closure Statement:

I, TERRY OEDEWALDT, have inspected this system and found it to be in compliance with the conditions of the permit, and the Lincoln County Wastewater Treatment and Disposal Regulation.

Signed: [signature] Date: 12/15/2017

Title: PIES

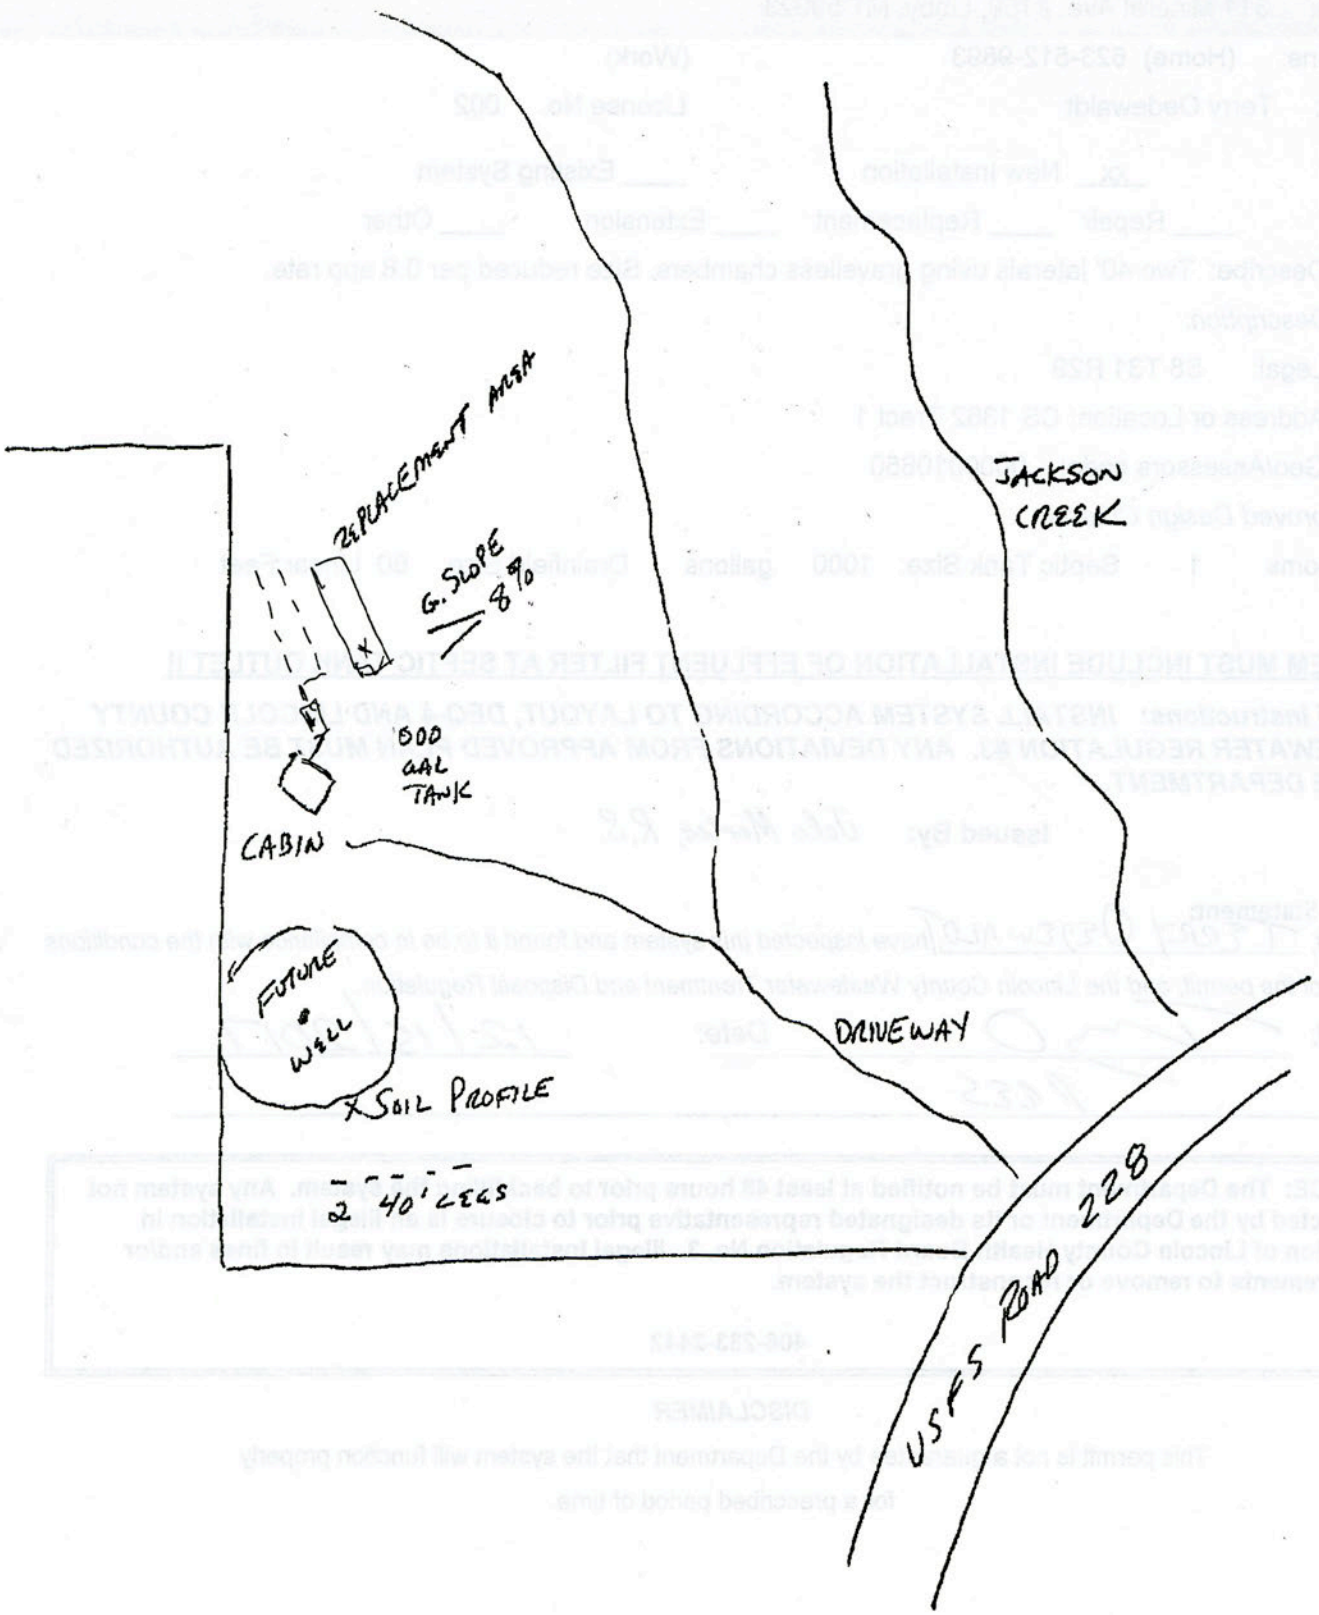
NOTICE: The Department must be notified at least 48 hours prior to backfilling the system. Any system not inspected by the Department or its designated representative prior to closure is an illegal installation in violation of Lincoln County Health Board Regulation No. 3. Illegal installations may result in fines and/or requirements to remove or reconstruct the system.

406-283-2442

DISCLAIMER

This permit is not a guarantee by the Department that the system will function properly for a prescribed period of time.

LOT LAYOUT


REPLACEMENT AREA
G. SLOPE 8%
X
600 GAL TANK
CABIN
FUTURE WELL
X SOIL PROFILE
2 40' LEGS
JACKSON CREEK
DRIVEWAY
USFS ROAD 228