LINCOLN COUNTY
DEPARTMENT OF ENVIRONMENTAL HEALTH
WASTEWATER TREATMENT AND DISPOSAL SYSTEM PERMIT

Issue Date: 5/31/2017 Expiration Date: 5/31/2018

Property Owner: Kevin Jones c/o: Chris Noble

Address: [redacted]

Telephone: (Home) (Work)

Installer: Noble Excavating License No. 20

__xx__ New Installation ____ Existing System

____ Repair ____ Replacement ____ Extension ____ Other

Describe: Tw75' laterals using gravelless chambers, Size reduced per 0.8 gpd app. rate

Parcel Description:

Legal: S17 T26 R28

Address or Location: 1472 Parkison Lane

Geo/Assessors code: 0000054082

Approved Design Criteria:

Bedrooms 3 Septic Tank Size: 1000 gallons Drainfield Size: 150 Linear Feet

SYSTEM MUST INCLUDE INSTALLATION OF EFFLUENT FILTER AT SEPTIC TANK OUTLET !!

Special Instructions: INSTALL SYSTEM ACCORDING TO LAYOUT, DEQ-4 AND LINCOLN COUNTY WASTEWATER REGULATION #3. ANY DEVIATIONS FROM APPROVED PLAN MUST BE AUTHORIZED BY THE DEPARTMENT.

Issued By: *Jake Mertes, R.S.*

Closure Statement:

I, Chris Noble *, have inspected this system and found it to be in compliance with the conditions of the permit and the Lincoln County Wastewater Treatment and Disposal Regulation.*

Signed: [signature] *Date:* 6/9/17

Title: President


NOTICE: The Department must be notified at least 48 hours prior to backfilling the system. Any system not inspected by the Department or its designated representative prior to closure is an illegal installation in violation of Lincoln County Health Board Regulation No. 3. Illegal installations may result in fines and/or requirements to remove or reconstruct the system.


406-283-2442

DISCLAIMER

This permit is not a guarantee by the Department that the system will function properly for a prescribed period of time.

'of PIPE at foundation 42" Deep

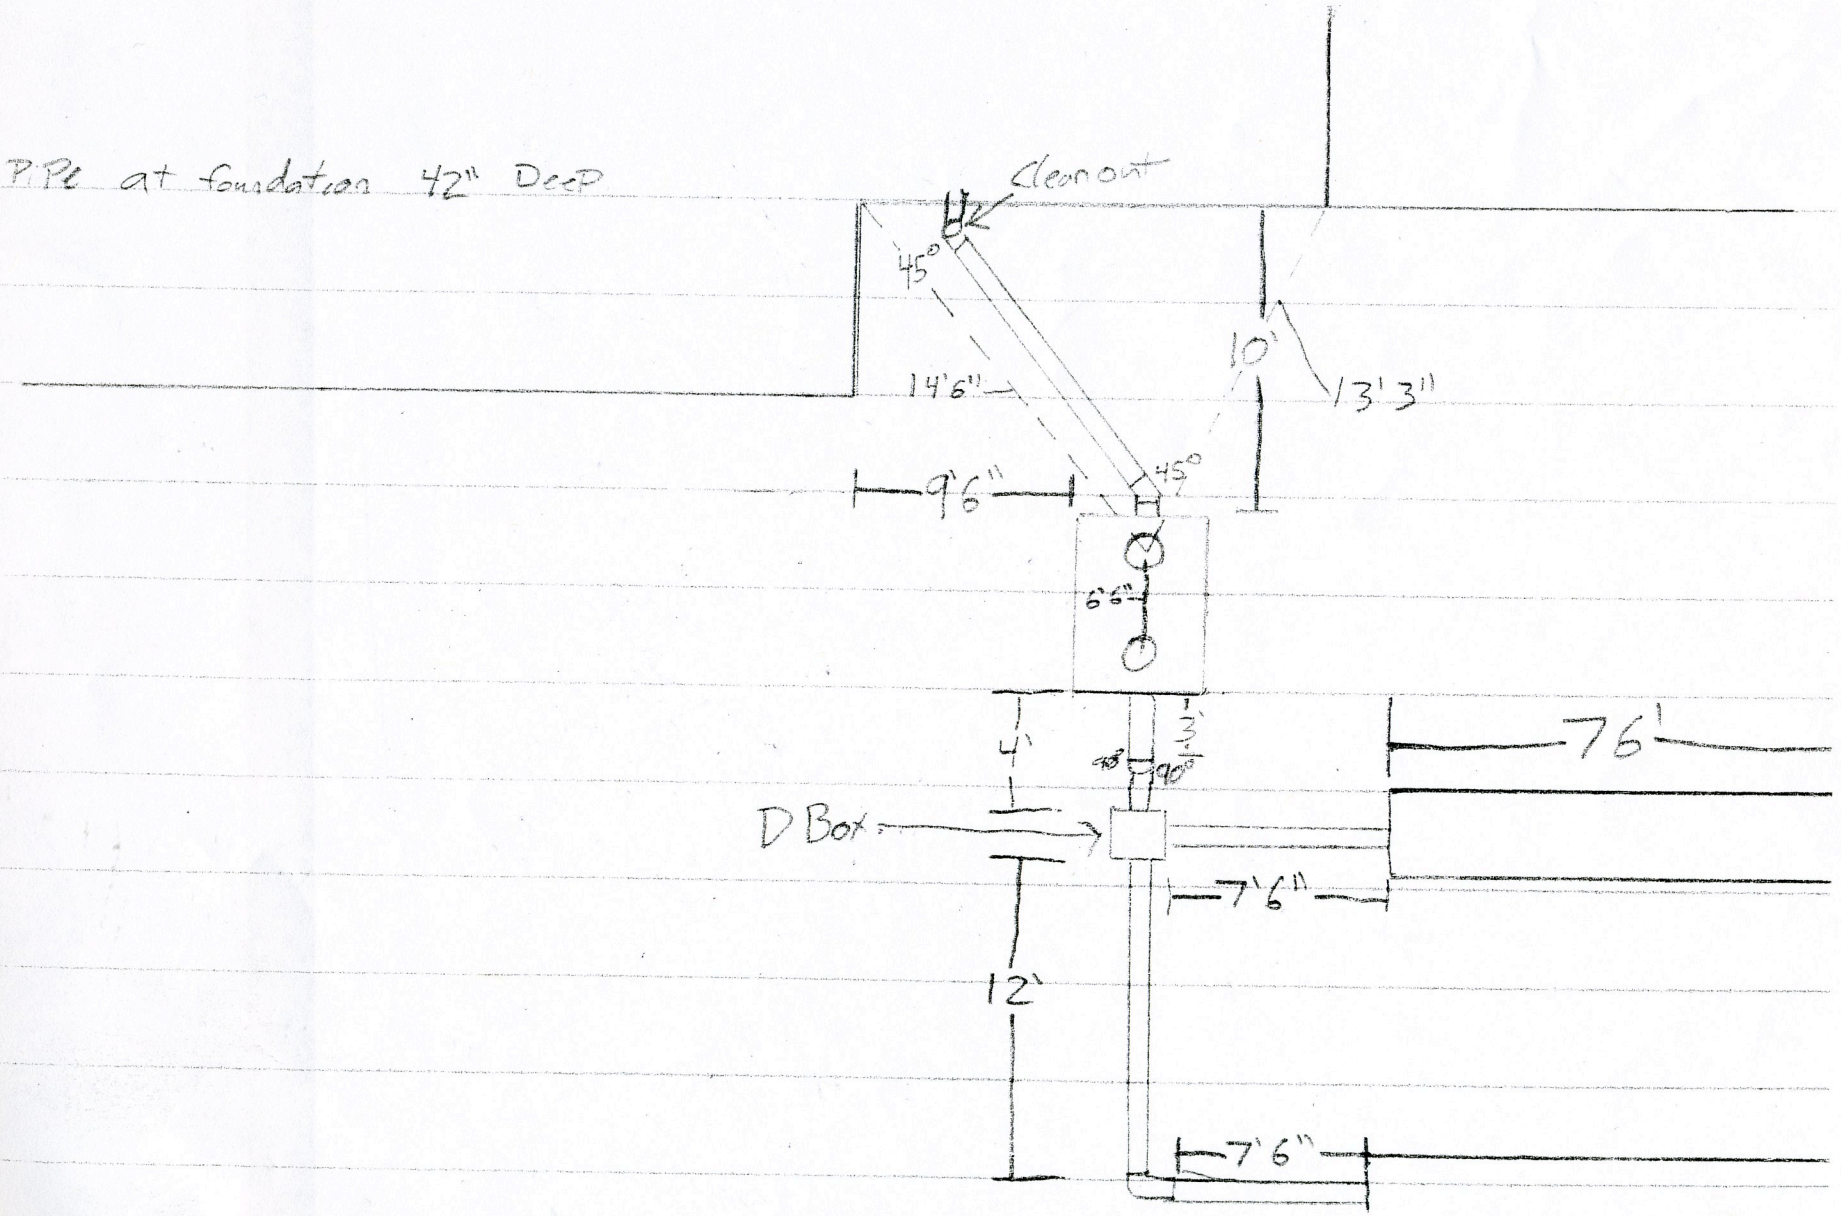

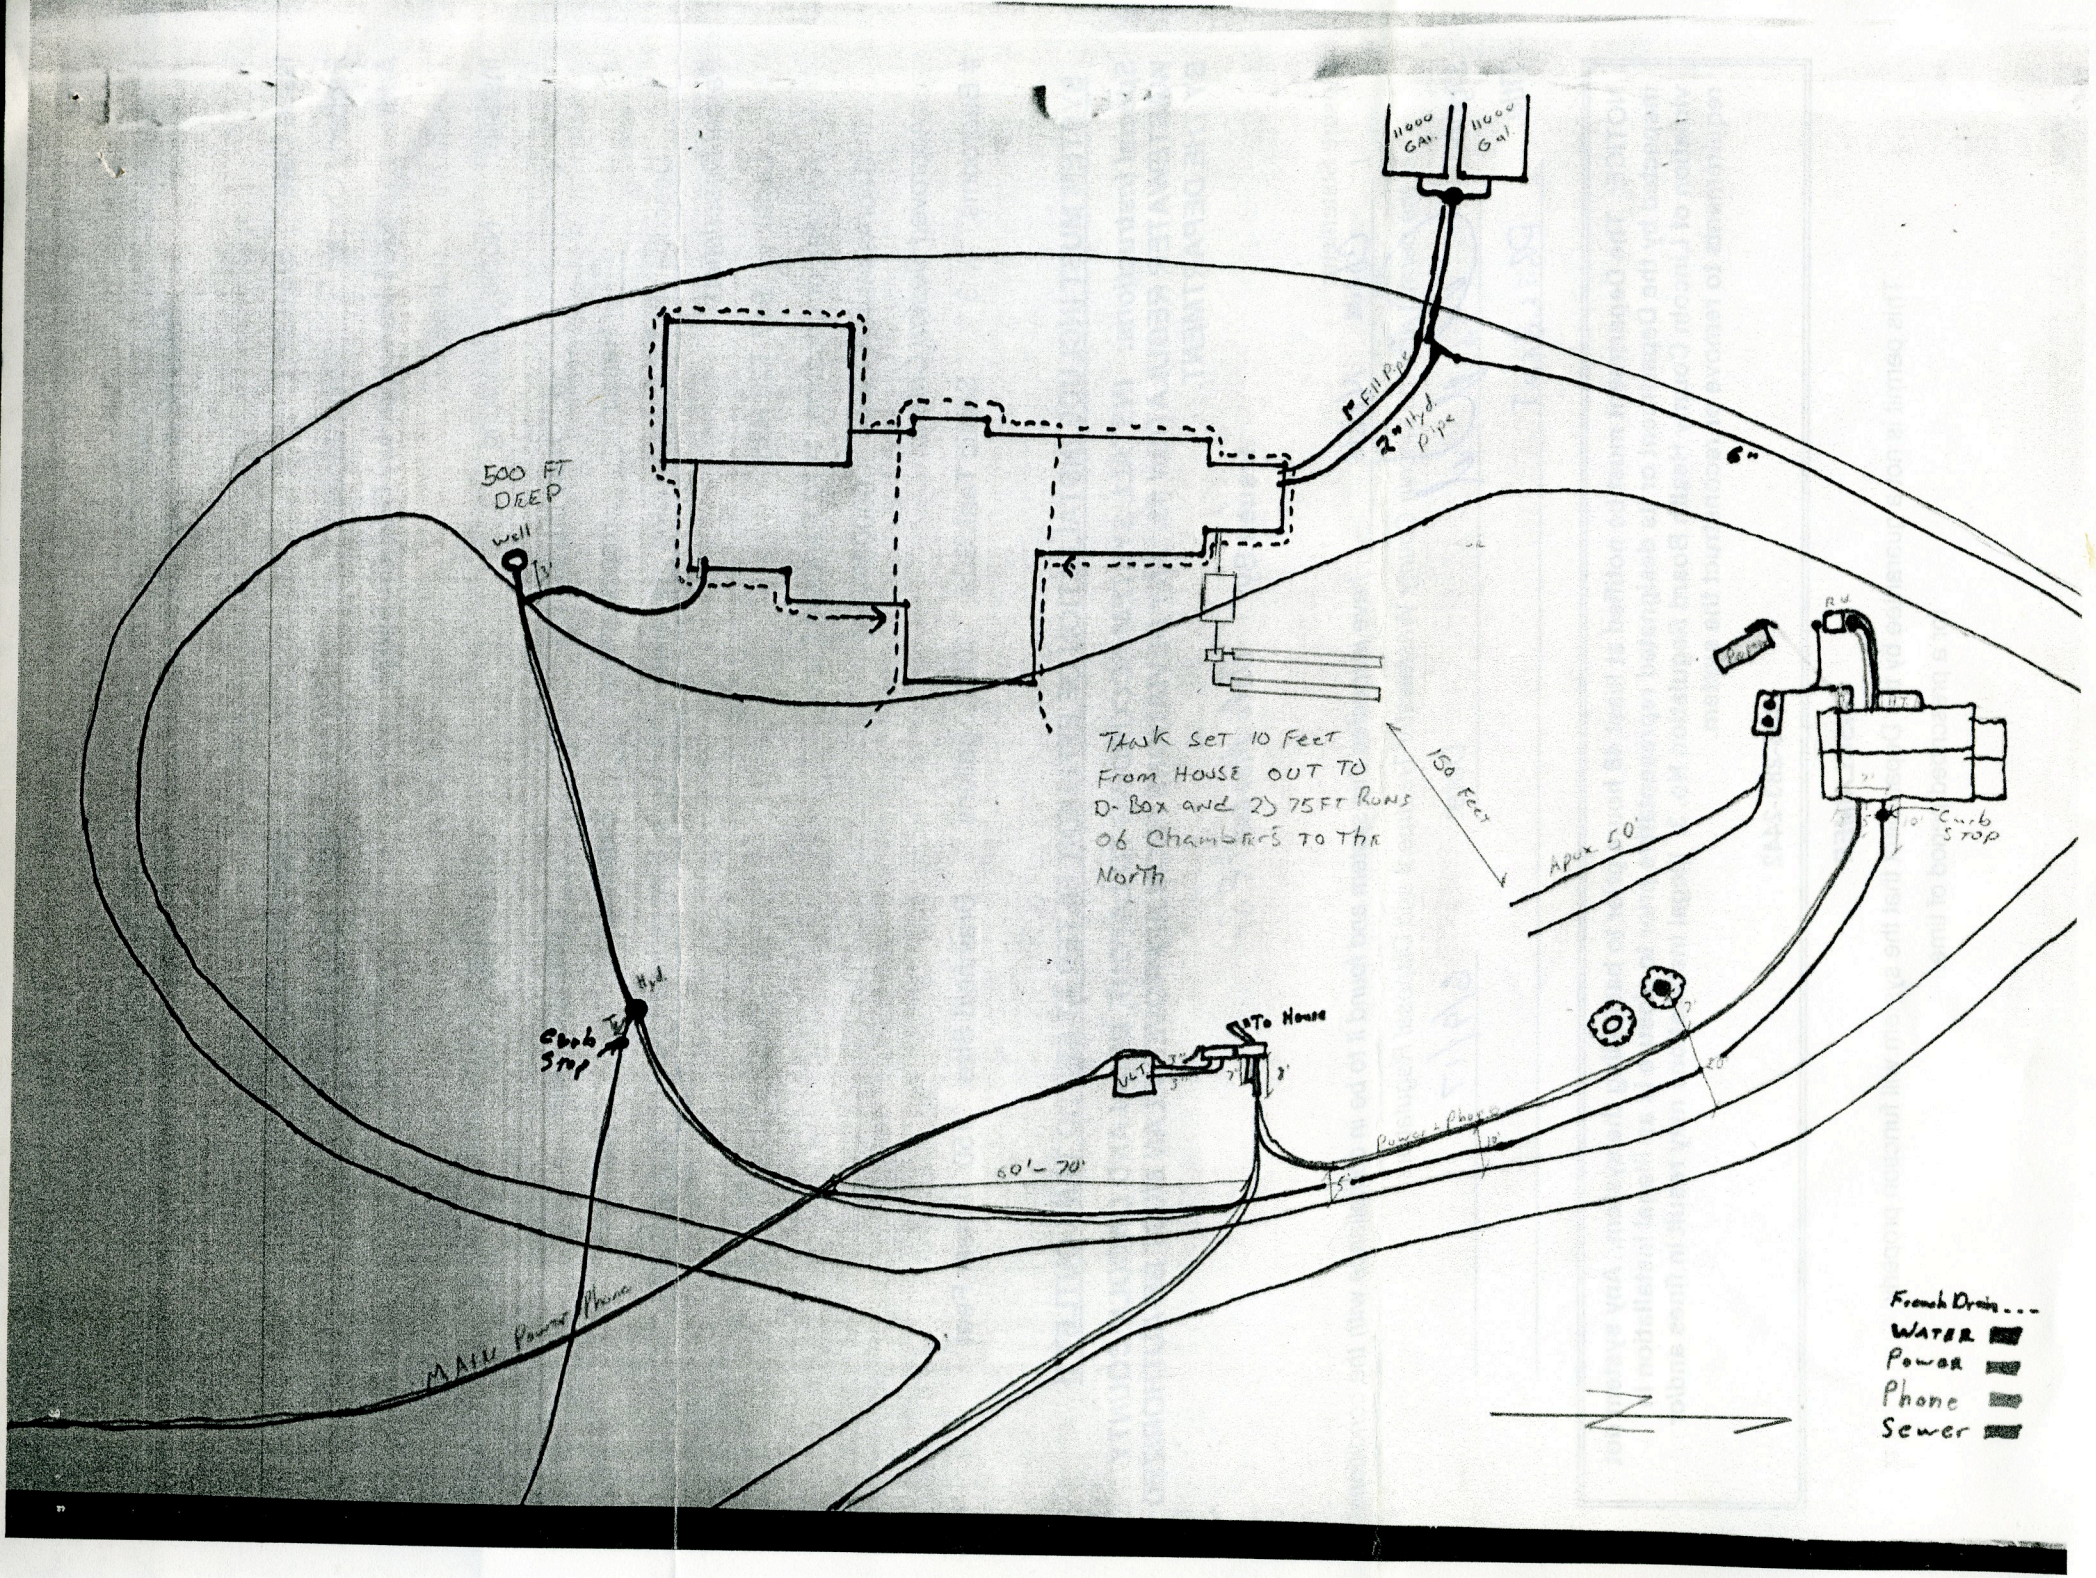
11000 Gal.
11000 Gal
1" Fill Pipe
2" Hyd. pipe
6"
500 FT DEEP well
Tank set 10 Feet From House OUT TO D-Box and 2) 75 Ft Runs of Chambers To The North
150 Feet
Apox. 50'
Curb Stop
Hyd.
Curb Stop
To House
60'-70'
Power + Phone
MAIN Power/Phone
Water
Power
Phone
Sewer