LINCOLN COUNTY HEALTH DEPARTMENT
ENVIRONMENTAL HEALTH
WASTEWATER TREATMENT AND DISPOSAL SYSTEM PERMIT

Permit #24-54990

Issue Date: 12/12/2024 Expiration Date: 12/11/2025

Property Owner: Jamahl Lasse

Mailing Address: [redacted]

Installer: Elmer Brenneman License #: 170

Approved Work: (Check One) ☒ New Installation ☐ Existing System

☐ Replace Drainfield ☐ Replace Tank ☐ Extension

Describe: Installation of new gravity system for 3 Bedroom House.

Legal: RARE PEACE, S17, T36 N, R27 W, LOT 2, ACRES 5.477

Property Address: 801 Lupus Lane, Rexford, MT 59930 Assessment Code: 54990

DEQ COSA: E.Q.# 07-1026 Date: 4/12/07

Approved Design Criteria: Installation of new gravity system for 3 Bedroom House with 5 Laterals @ 100'.

# of Bedrooms: 3 Septic Tank Size: 1000 gallons Trench Width:24"

# of Laterals: 5 Length of Laterals: 100' Trench Depth: 24"-36"

SYSTEM MUST INCLUDE INSTALLATION OF EFFLUENT FILTER AT SEPTIC TANK OUTLET!!

Special Instructions: Install system according to the COSA, lot layout, the Lincoln County Wastewater Treatment and Disposal Regulation, and Circular DEQ-4. It is the installer's responsibility to ensure that all required horizontal setbacks are met. CHANGES MUST BE PRE-AUTHORIZED BY THE DEPARTMENT.

Issued By: Robin Blumberg, RS

NOTICE: The Department must be notified at least 3 business days (72 hours) prior to backfilling the system. Call 406-283-2442. Any system not inspected by the Department or its designated representative prior to closure is an illegal installation in violation of Lincoln County Health Board Regulation Ch. 3. Illegal installations may result in fines and/or requirements to remove or reconstruct the system.

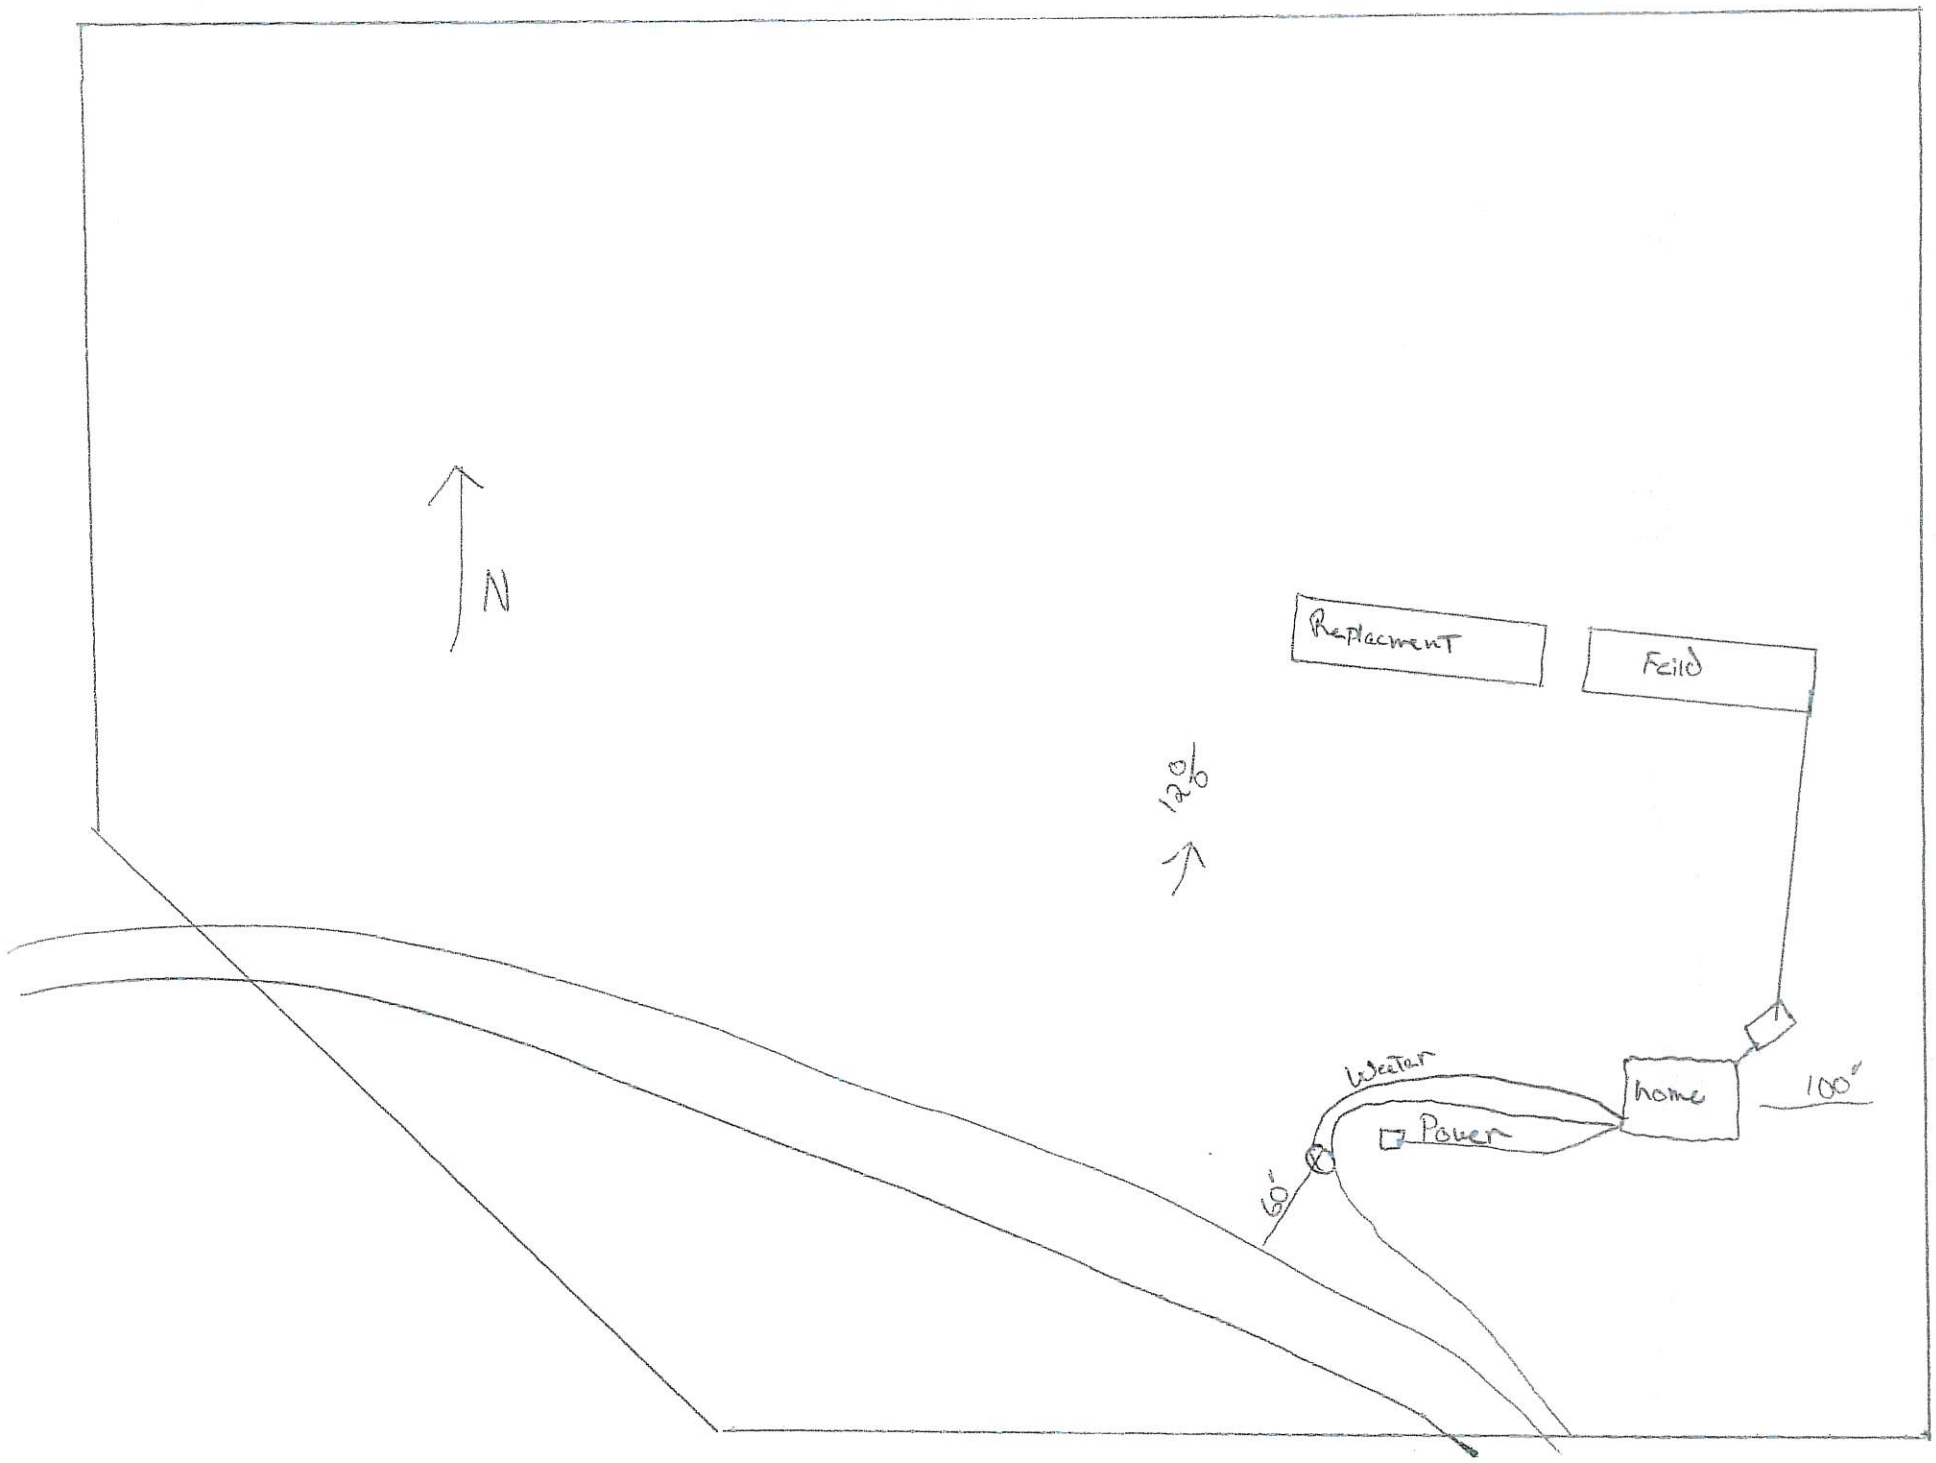
Closure Statement:

This system is in compliance with the approved design criteria and Lincoln County's Wastewater Treatment and Disposal Regulation.

Signed: _____ *Date:* 10/1/25

This permit is not finalized until the system is inspected and the closure statement is signed.

This permit is not a guarantee that the system will function properly for a prescribed period of time.


N
Replacment
Feild
120°
Water
home
100'
Power
60'