# LINCOLN COUNTY
# DEPARTMENT OF ENVIRONMENTAL HEALTH
# WASTEWATER TREATMENT AND DISPOSAL SYSTEM PERMIT

Issue Date: 10/6/2017 Expiration Date: 10/6/2018

Property Owner: Jamie Macdonald c/o: Alexander Const.

Address: [redacted]

Telephone: (Home) [redacted] (Work)

Installer: Gideon Yutzy License No. 113

____ Direct Connection ____ Grinder Pump Connection XX Lift Tank Connection

Describe: Sewer line connection to sewer main for approved Drainfield

*Parcel Description*:

Legal: S11 T36 R28 0000055991

Address or Location: Mariners Haven Phase 1 Lot 52

*Approved Design Criteria*:

**This lot is approved for a 3 bdr home . This structural size may not be exceeded and wastewater flows are prohibited from exceeding 300 gallons per day. Any proposed increase in wastewater flows must be reviewed by and receive the approval of the HOA Review Board and the Montana DEQ Subdivision Section. Any activity that increases wastewater flows without prior review and approval is in violation of the conditions of approval and subject to enforcement action.**

Special Instructions: INSTALL DIRECT SEWERLINE CONNECTION TO THE SEWER MAIN LINE FOR DRAINFIELD ACCORDING TO THE LOT LAYOUT AND DEQ APPROVAL STATEMENT. ANY DEVIATIONS FROM APPROVED PLAN MUST HAVE PRIOR AUTHORIZATION FROM THE *Mariners Haven subdivision homeowners/*ENVIRONMENTAL REVIEW BOARD, DEQ AND THE DEPARTMENT.

**Issued By:** *Jake T. Mertes*

Closure Statement:

*I, _____, have inspected this system and found it to be in compliance with the conditions of the permit, and the DEQ Approval Statement requirements.*

*Signed:* _____ *Date:* _____

*Title:* _____

**NOTICE: The Department must be notified at least 48 hours prior to installation of the connection. Any connection installation not inspected by the Department or its designated representative is considered an illegal connection and may be subject to fines and/or requirements to remove or reconstruct the connection.**


**406-283-2442**

***DISCLAIMER***

This permit is not a guarantee by the Department that this connection will function properly for a prescribed period of time.

SV

LOT LAYOUT

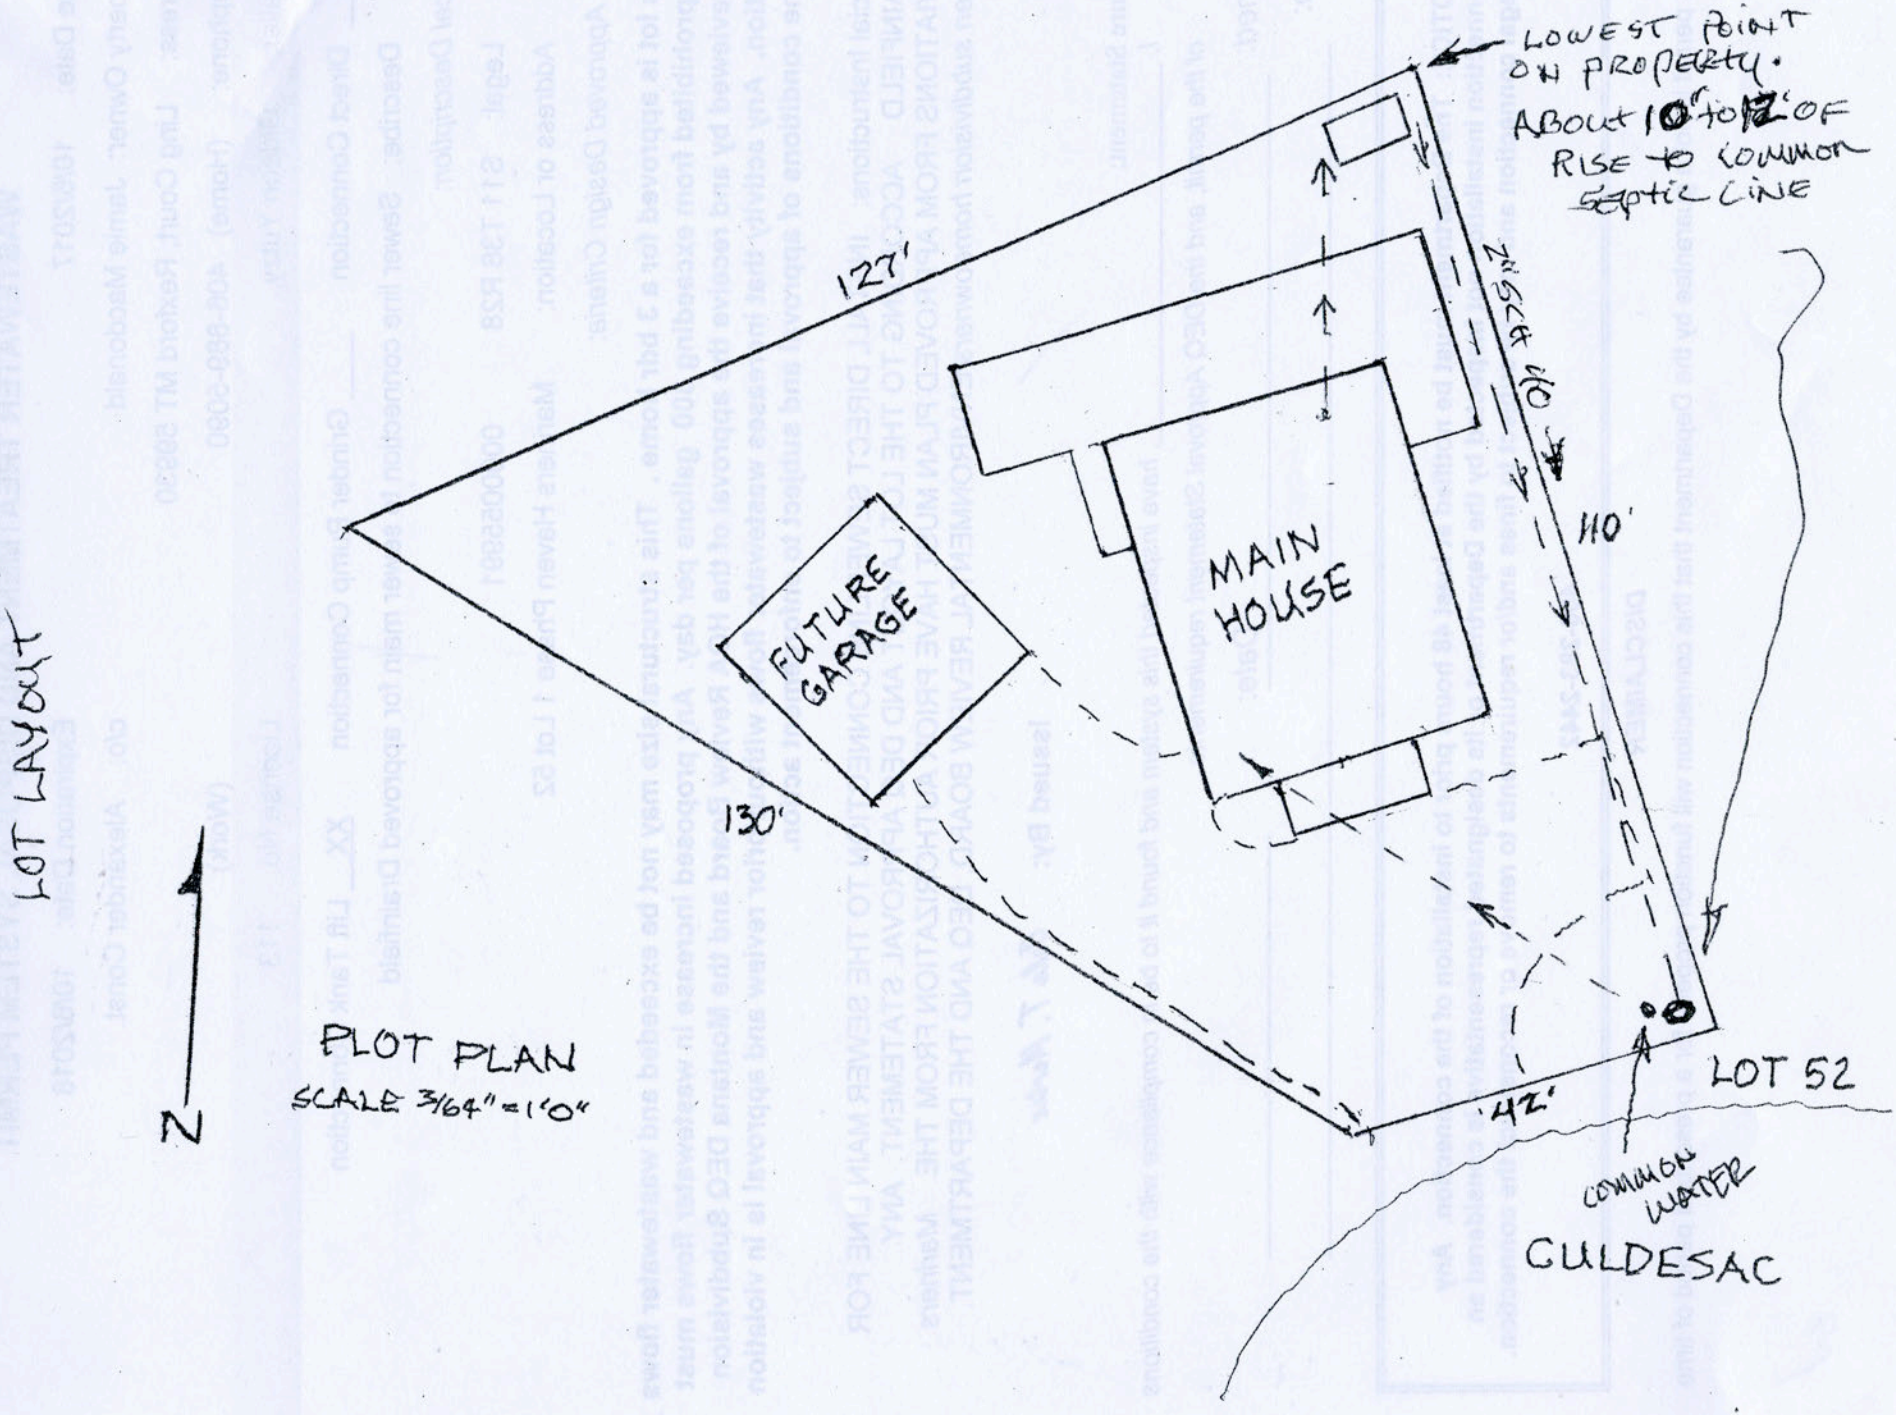


PLOT PLAN
SCALE 3/64" = 1'0"