LINCOLN COUNTY
DEPARTMENT OF ENVIRONMENTAL HEALTH
WASTEWATER TREATMENT AND DISPOSAL SYSTEM PERMIT

Issue Date: 5/12/2017 Expiration Date: 5/12/2018

Property Owner: Bill Moe c/o:

Address: [redacted]

Telephone: (Home) [redacted] (Work)

Installer: Self License No.

___ New Installation ____ Existing System

____ Repair ___xx_ Replacement ____ Extension ____ Other

Describe: Installing 15 x 45' Absorption Bed and effluent valve.

Parcel Description:

Legal: S11 T29 R31

Address or Location: Sverdrup Family Transfer Parcel B

Geo/Assessors code: 0000018495

Approved Design Criteria:

Bedrooms 3 Septic Tank Size: 1000 gallons Drainfield Size: 600 Linear Feet

SYSTEM MUST INCLUDE INSTALLATION OF EFFLUENT FILTER AT SEPTIC TANK OUTLET !!

Special Instructions: INSTALL SYSTEM ACCORDING TO LAYOUT, DEQ-4 AND LINCOLN COUNTY WASTEWATER REGULATION #3. ANY DEVIATIONS FROM APPROVED PLAN MUST BE AUTHORIZED BY THE DEPARTMENT.

Issued By: *Jake Mertes, R.S.*

Closure Statement:

I, _____, have inspected this system and found it to be in compliance with the conditions of the permit, and the Lincoln County Wastewater Treatment and Disposal Regulation.

Signed: _____ *Date:* _____

Title: _____

NOTICE: The Department must be notified at least 48 hours prior to backfilling the system. Any system not inspected by the Department or its designated representative prior to closure is an illegal installation in violation of Lincoln County Health Board Regulation No. 3. Illegal installations may result in fines and/or requirements to remove or reconstruct the system.

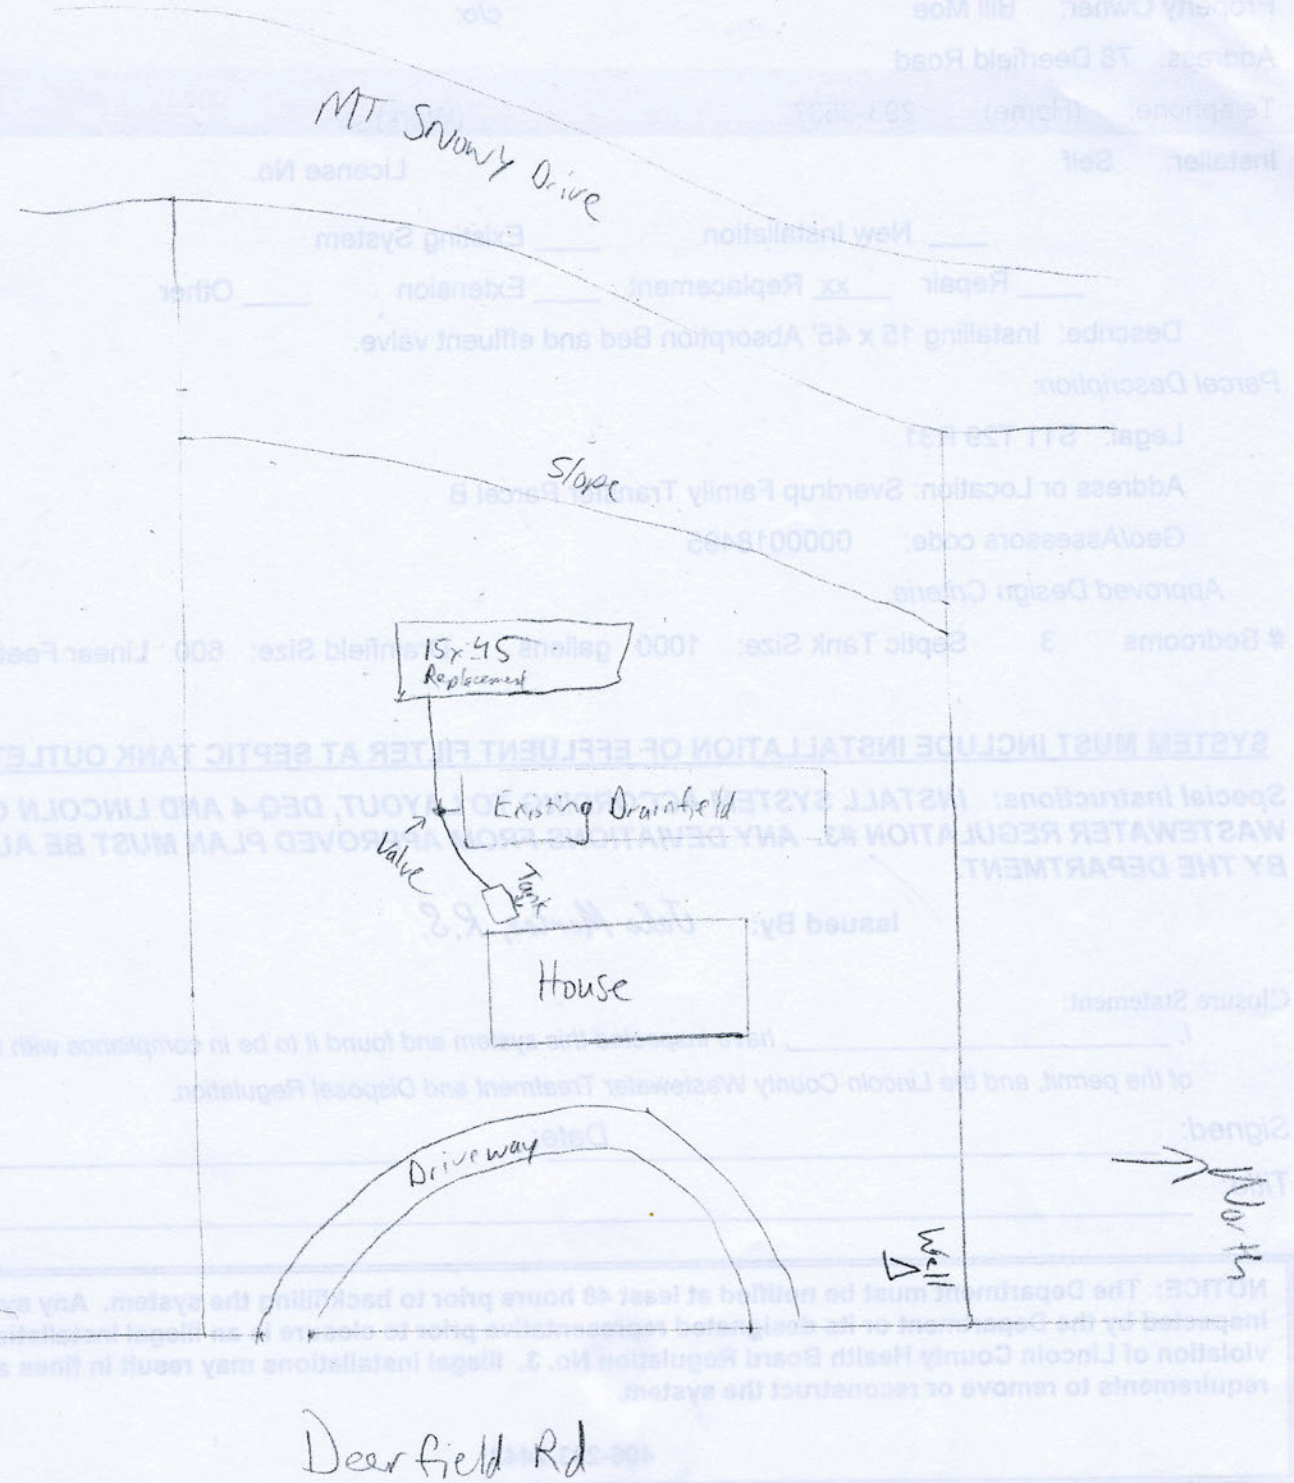
406-283-2442

DISCLAIMER

This permit is not a guarantee by the Department that the system will function properly for a prescribed period of time.

S4

LOT LAYOUT


MT Snowy Drive
Slope
15x45
Replacement
Existing Drainfield
Valve
Tank
House
Driveway
Well
Deerfield Rd