LINCOLN COUNTY
DEPARTMENT OF ENVIRONMENTAL HEALTH
WASTEWATER TREATMENT AND DISPOSAL SYSTEM PERMIT

Issue Date: 6/9/2016 Expiration Date: 6/9/2017

Property Owner: Daniel Silbermann c/o: Christy A. Silbermann

Address: [redacted]

Telephone: (Home) [redacted] (Work)

Installer: Self License No.

__xx__ New Installation ____ Existing System

____ Repair ____ Replacement ____ Extension ____ Other

Describe: Three 65' laterals using drain rock and perf. pipe.

Parcel Description:

Legal: S34 T31 R33

Address or Location: COS PM 7063, Parcel B

Geo/Assessors code: 0000006771

Approved Design Criteria:

Bedrooms 1 Septic Tank Size: 1000 gallons Drainfield Size: 195 Linear Feet

SYSTEM MUST INCLUDE INSTALLATION OF EFFLUENT FILTER AT SEPTIC TANK OUTLET !!

Special Instructions: INSTALL SYSTEM ACCORDING TO LAYOUT, DEQ-4 AND LINCOLN COUNTY WASTEWATER REGULATION #3. ANY DEVIATIONS FROM APPROVED PLAN MUST BE AUTHORIZED BY THE DEPARTMENT.

Issued By: Jake Mertes, R.S.

Closure Statement:

I, JACOB MERTES, *have inspected this system and found it to be in compliance with the conditions of the permit, and the Lincoln County Wastewater Treatment and Disposal Regulation.*

Signed: _____ *Date:* 10/7/2016

Title: LINCOLN COUNTY SANITARIAN

NOTICE: The Department must be notified at least 48 hours prior to backfilling the system. Any system not inspected by the Department or its designated representative prior to closure is an illegal installation in violation of Lincoln County Health Board Regulation No. 3. Illegal installations may result in fines and/or requirements to remove or reconstruct the system.

406-283-2442

DISCLAIMER

This permit is not a guarantee by the Department that the system will function properly for a prescribed period of time.

LINCOLN COUNTY MONTANA

SEPTIC TANK PERMIT:


Parcel B per C.O.S. 7063RB
In the E 1/2 W 1/2 of Section 34, Twp. 331 N., R. 33 W., P.M.M.
For: Daniel Silbermann
Date: May 2016

Graphic Scale:
100 0 50 100
1 inch = 100 ft.

NOTES:
NO WELLS OR DRAINFIELDS WITHIN 800' OF THE PROPOSED TANK LOCATION AS SHOWN HEREON, EXCEPT AS NOTED.

LANDOWNER IS RESPONSIBLE FOR MAINTAINING STORMWATER STRUCTURES.

PROPERTY BOUNDARY

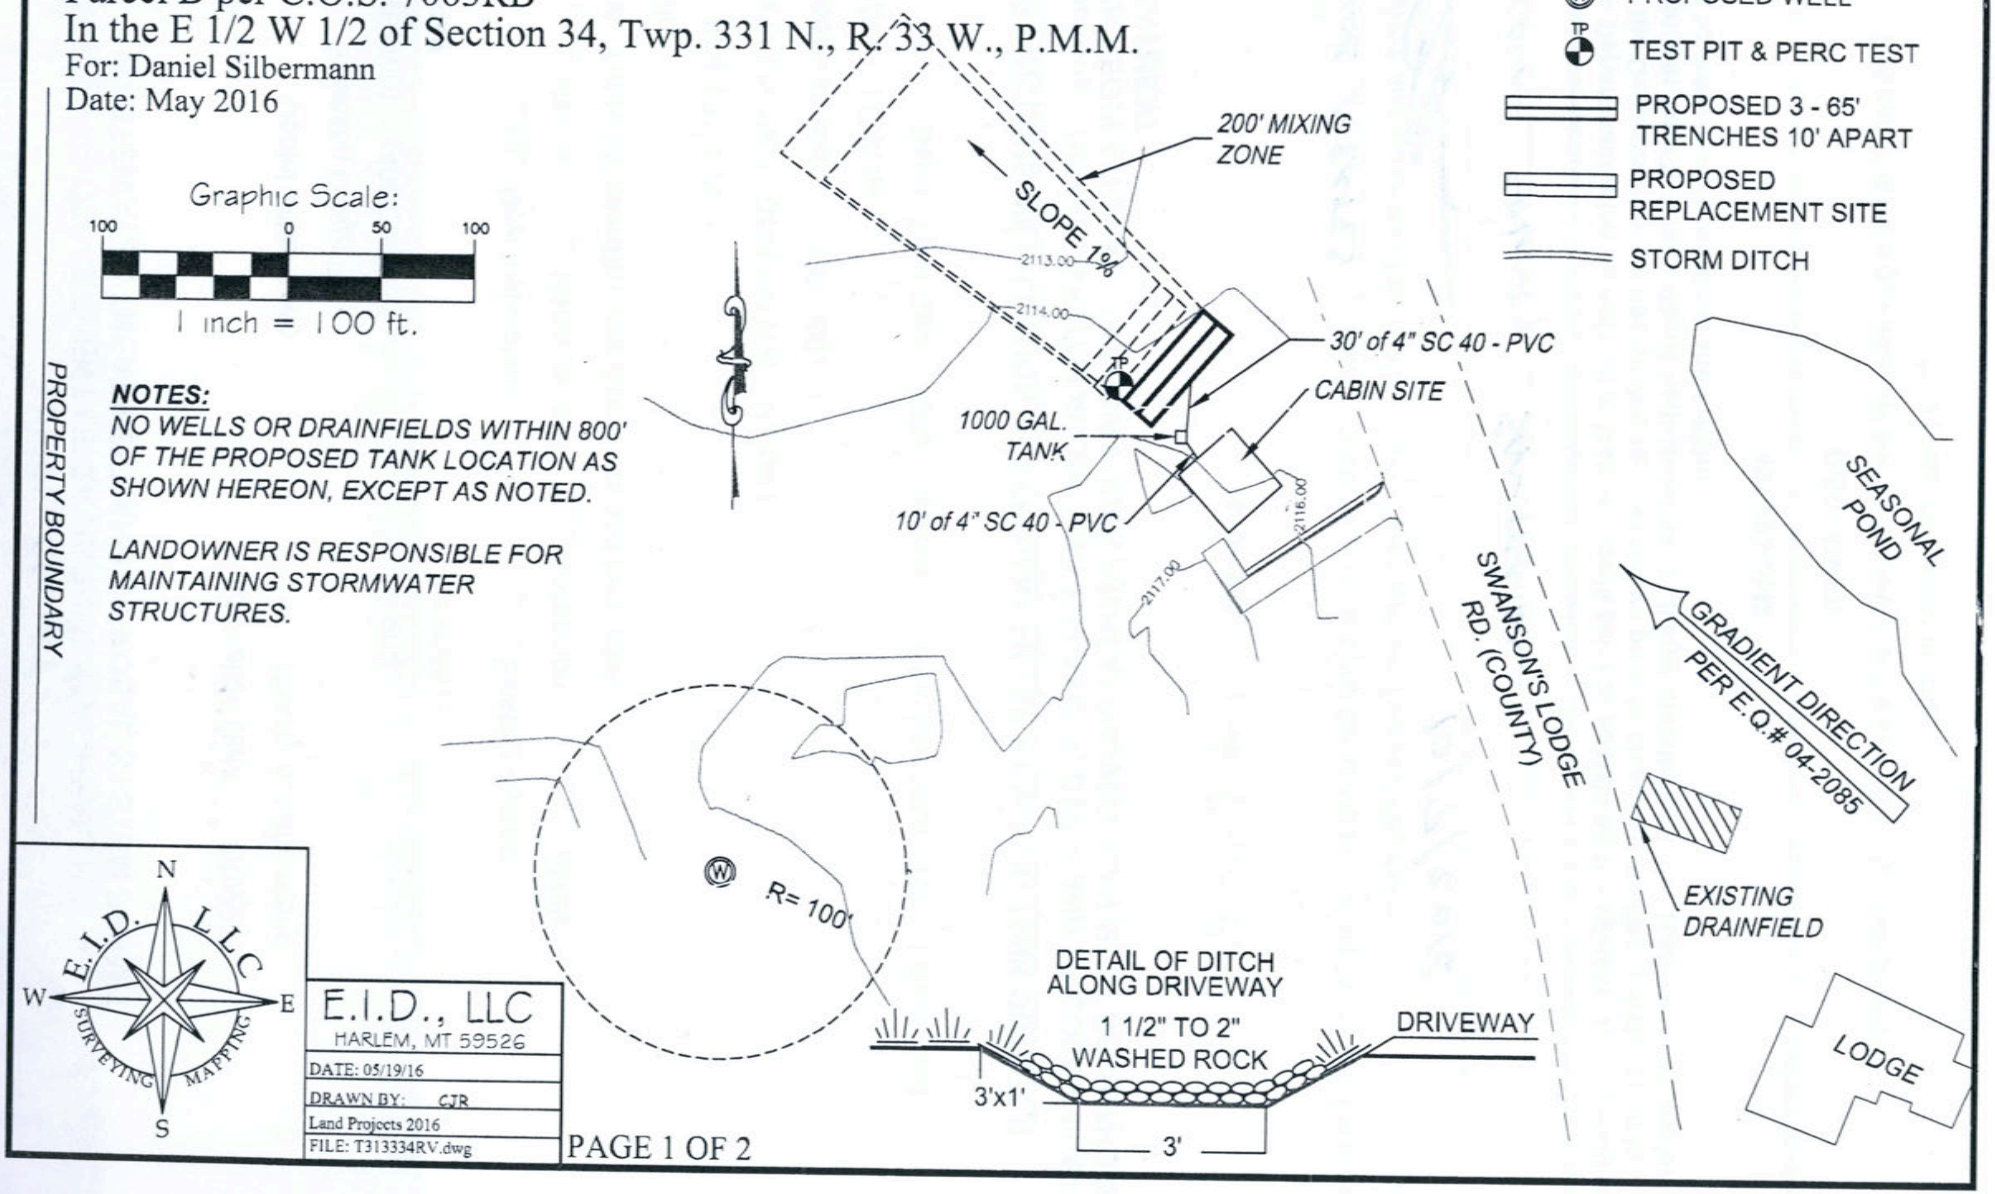

N
W E.I.D. LLC E
SURVEYING MAPPING
S

E.I.D., LLC
HARLEM, MT 59526
DATE: 05/19/16
DRAWN BY: CJR
Land Projects 2016
FILE: T313334RV.dwg