LINCOLN COUNTY HEALTH DEPARTMENT
ENVIRONMENTAL HEALTH
WASTEWATER TREATMENT AND DISPOSAL SYSTEM PERMIT

Issue Date: 09/09/2025 Expiration Date: 09/08/2026 Permit#25-7243

Property Owner: Raymond Sterling

Mailing Address: [redacted]

Installer: Donavan Truman License #: 109

Approved Work: (Check One) ☒ New Installation ☐ Existing System

☐ Replace Drainfield ☐ Replace Tank ☐ Extension

Describe: Installation of elevated sand mound for 2 Bedroom House.

Parcel Description:

Legal: GLEN LAKE PARK, S22, T36 N, R26 W, BLOCK 2, ACRES 1.12341, LOTS 28-29

Property Address: 378 Glen Park Rd., Eureka, MT 59917 Assessment Code: 7243

DEQ COSA: EQ# Date:

Approved Design Criteria: Installation of elevated sand mound for 2 Bedroom House.

# of Bedrooms: 2 Septic Tank Size: 1000/500 gallon

ESM: 10.6'X27.8' Bed

SYSTEM MUST INCLUDE INSTALLATION OF EFFLUENT FILTER AT SEPTIC TANK OUTLET!!

Special Instructions: Install system according to the COSA, lot layout, the Lincoln County Wastewater Treatment and Disposal Regulation, and Circular DEQ-4. It is the installer's responsibility to ensure that all required horizontal setbacks are met. CHANGES MUST BE PRE-AUTHORIZED BY THE DEPARTMENT.

Issued By: *Robin Blumberg, R.S.*

NOTICE: The Department must be notified at least 3 business days (72 hours) prior to backfilling the system. Call 406-283-2442. Any system not inspected by the Department or its designated representative prior to closure is an illegal installation in violation of Lincoln County Health Board Regulation Ch. 3. Illegal installations may result in fines and/or requirements to remove or reconstruct the system.


Closure Statement:

This system is in compliance with the approved design criteria and Lincoln County's Wastewater Treatment and Disposal Regulation.

Signed: _____ *Date:* 10/21/25

DISCLAIMER

This permit is not a guarantee by the Department that the system will function properly for a prescribed period of time.

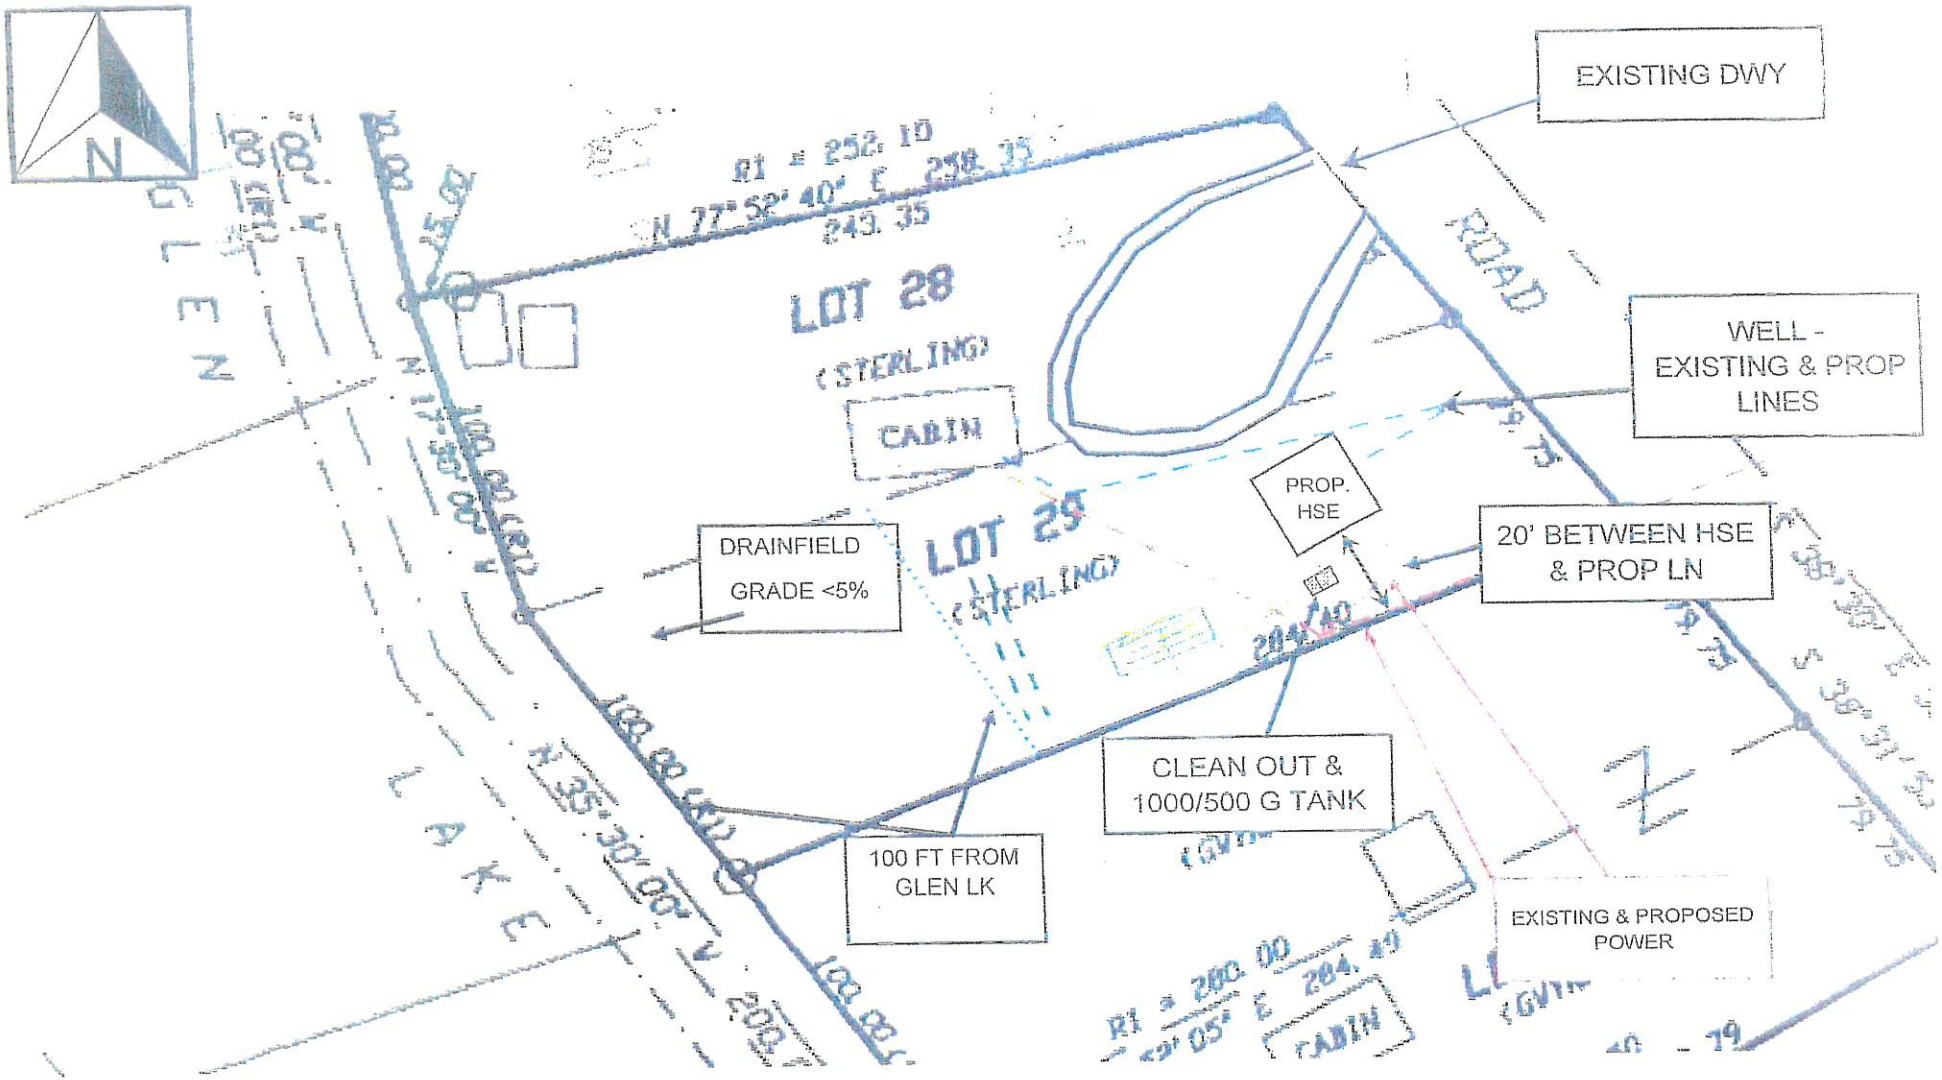

- ELEVATED SAND MOUND
- (3) 27.8' LATERALS - 4' CENTERS, 1 1/2 IN SCH 40 PVC
- CENTER MANIFOLD
- 1/8 IN HOLES @ 5 FT SPACING
- EXISTING DRAIN FIELD LATERALS

GLEN LAKE PARK, BLOCK 2, LOTS 28-29 RETRACE CS2896

7/22/2024