LINCOLN COUNTY
DEPARTMENT OF ENVIRONMENTAL HEALTH
WASTEWATER TREATMENT AND DISPOSAL SYSTEM PERMIT

Issue Date: 09/30/2014 Expiration Date: 10/01/2015

Property Owner: Sheryl Ferguson c/o: Barbara Renkema

Address: [redacted]

Telephone: (Home) [redacted] (Work)

Installer: Barbara Renkema License No. 78

__XX__ New Installation _____ Existing System

_____ Repair _____ Replacement _____ Extension _____ Other

Describe: Using gravelless chambers – sizing reduction allowed per "Drainfield Size" below.

Parcel Description:

Legal: S33 T36 R26

Address or Location: Parcel B on CS #2518

Approved Design Criteria: Three 84-foot lines using gravelless chambers

Bedrooms: 2 Septic Tank Size: 1000 gallons Drainfield Size: 254 Linear Feet

SYSTEM MUST INCLUDE INSTALLATION OF EFFLUENT FILTER AT SEPTIC TANK OUTLET !!

Special Instructions: INSTALL SYSTEM ACCORDING TO LAYOUT, DEQ-4 AND LINCOLN COUNTY WASTEWATER REGULATION #3. ANY DEVIATIONS FROM APPROVED PLAN MUST BE AUTHORIZED BY THE DEPARTMENT.

Issued By: *Kendra J. Lind, R.S.*

Closure Statement:

I, Gideon Yutzy *, have inspected this system and found it to be in compliance with the conditions of the permit, and the Lincoln County Wastewater Treatment and Disposal Regulation.*

Signed: Gideon Yutzy *Date:* 11/3/14

Title: Licensed installer # 113

NOTICE: The Department must be notified at least 48 hours prior to backfilling the system. Any system not inspected by the Department or its designated representative prior to closure is an illegal installation in violation of Lincoln County Health Board Regulation No. 3. Illegal installations may result in fines and/or requirements to remove or reconstruct the system.


406-283-2442

DISCLAIMER

This permit is not a guarantee by the Department that the system will function properly for a prescribed period of time.

Sheryl Ferguson
S 33 T 36 N R 26 W

21.124 A

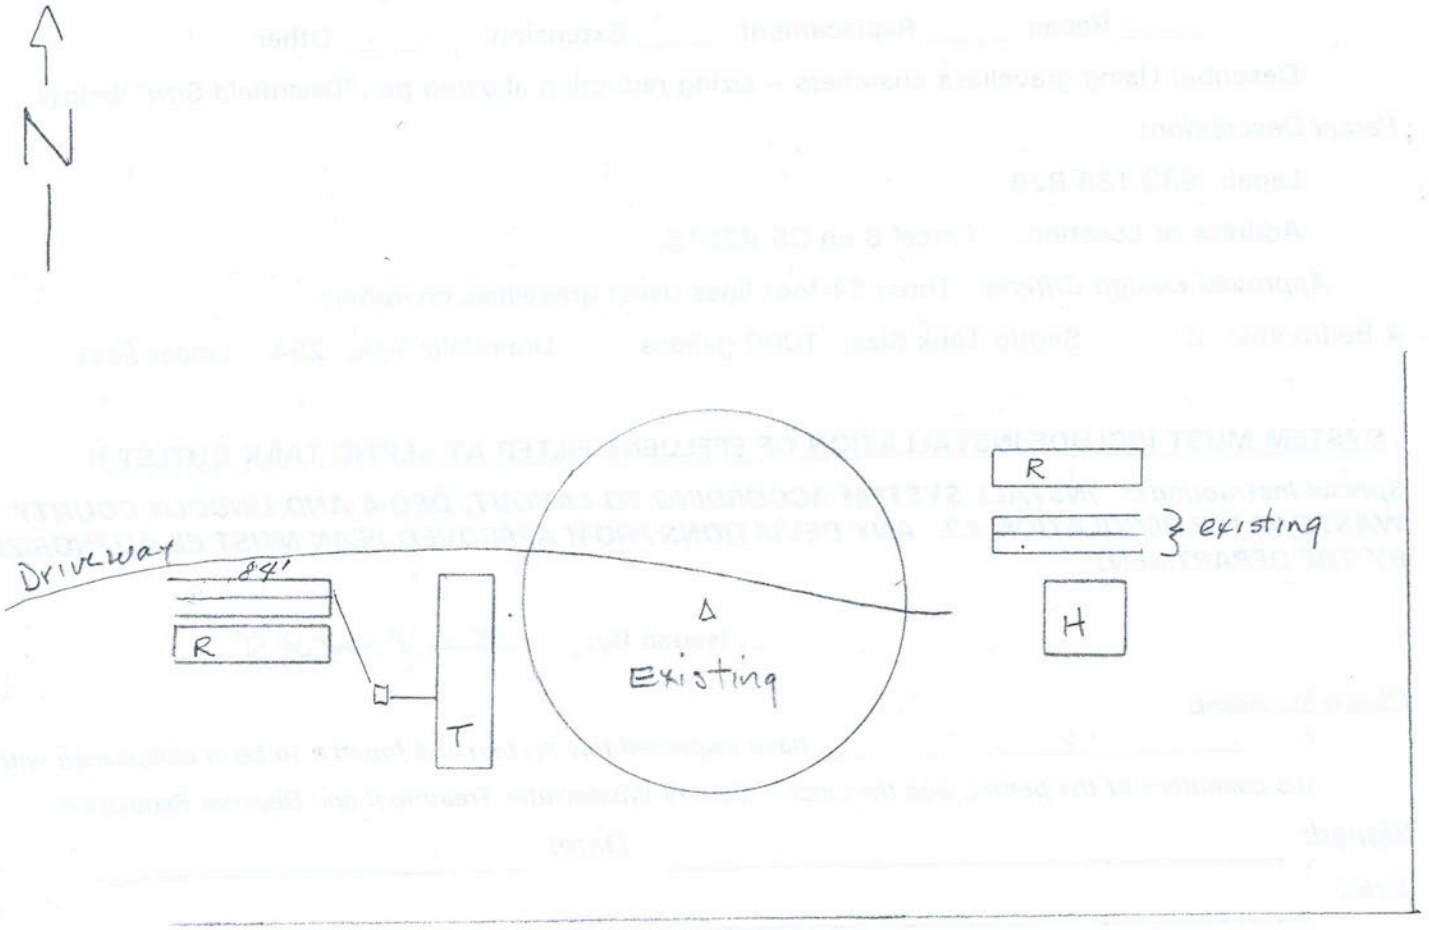

H - EXISTING HOUSE

T - TRAILER HOUSE

R - REPLACEMENT

1" = 100'