LINCOLN COUNTY
DEPARTMENT OF ENVIRONMENTAL HEALTH
WASTEWATER TREATMENT AND DISPOSAL SYSTEM PERMIT

Issue Date: 03/05/2015 Expiration Date: 03/06/2016

Property Owner: Stein's Family Foods c/o: Koocanusa Plumbing & Electric

Address: P.O. Box 2045 Eureka, MT 59917

Telephone: (Home) (Work) [redacted]

Installer: Koocanusa Plumbing License No. 8

____ New Installation __XX__ Existing System

__XX__ Repair ____ Replacement __XX__ Extension ____ Other

Describe: Installing additional 960 square foot absorption field and valves to control effluent distribution to each field.

Parcel Description:

Legal: N-1/2 S11 T36 R27

Address or Location: 1516 Highway 93 North

Approved Design Criteria:

Septic Tank Size: 3000 gallons Dosing Tank Size: 1000 gallons Drainfield Size: 2263 Square Feet

Grease Trap Size: 1000 Gallons

SYSTEM MUST INCLUDE INSTALLATION OF EFFLUENT FILTER AT SEPTIC TANK OUTLET !!

Special Instructions: INSTALL SYSTEM EXTENSION ACCORDING TO LAYOUT, DEQ-4 AND LINCOLN COUNTY WASTEWATER REGULATION #3. ANY DEVIATIONS FROM APPROVED PLAN MUST BE AUTHORIZED BY THE DEPARTMENT.

Issued By: *Kendra J. Lind, R.S.*

Closure Statement:

I, Michael B Nelson *, have inspected this system and found it to be in compliance with the conditions of the permit, and the Lincoln County Wastewater Treatment and Disposal Regulation.*

Signed: [signature] *Date:* 16 Mar 2015

Title: Installer #8

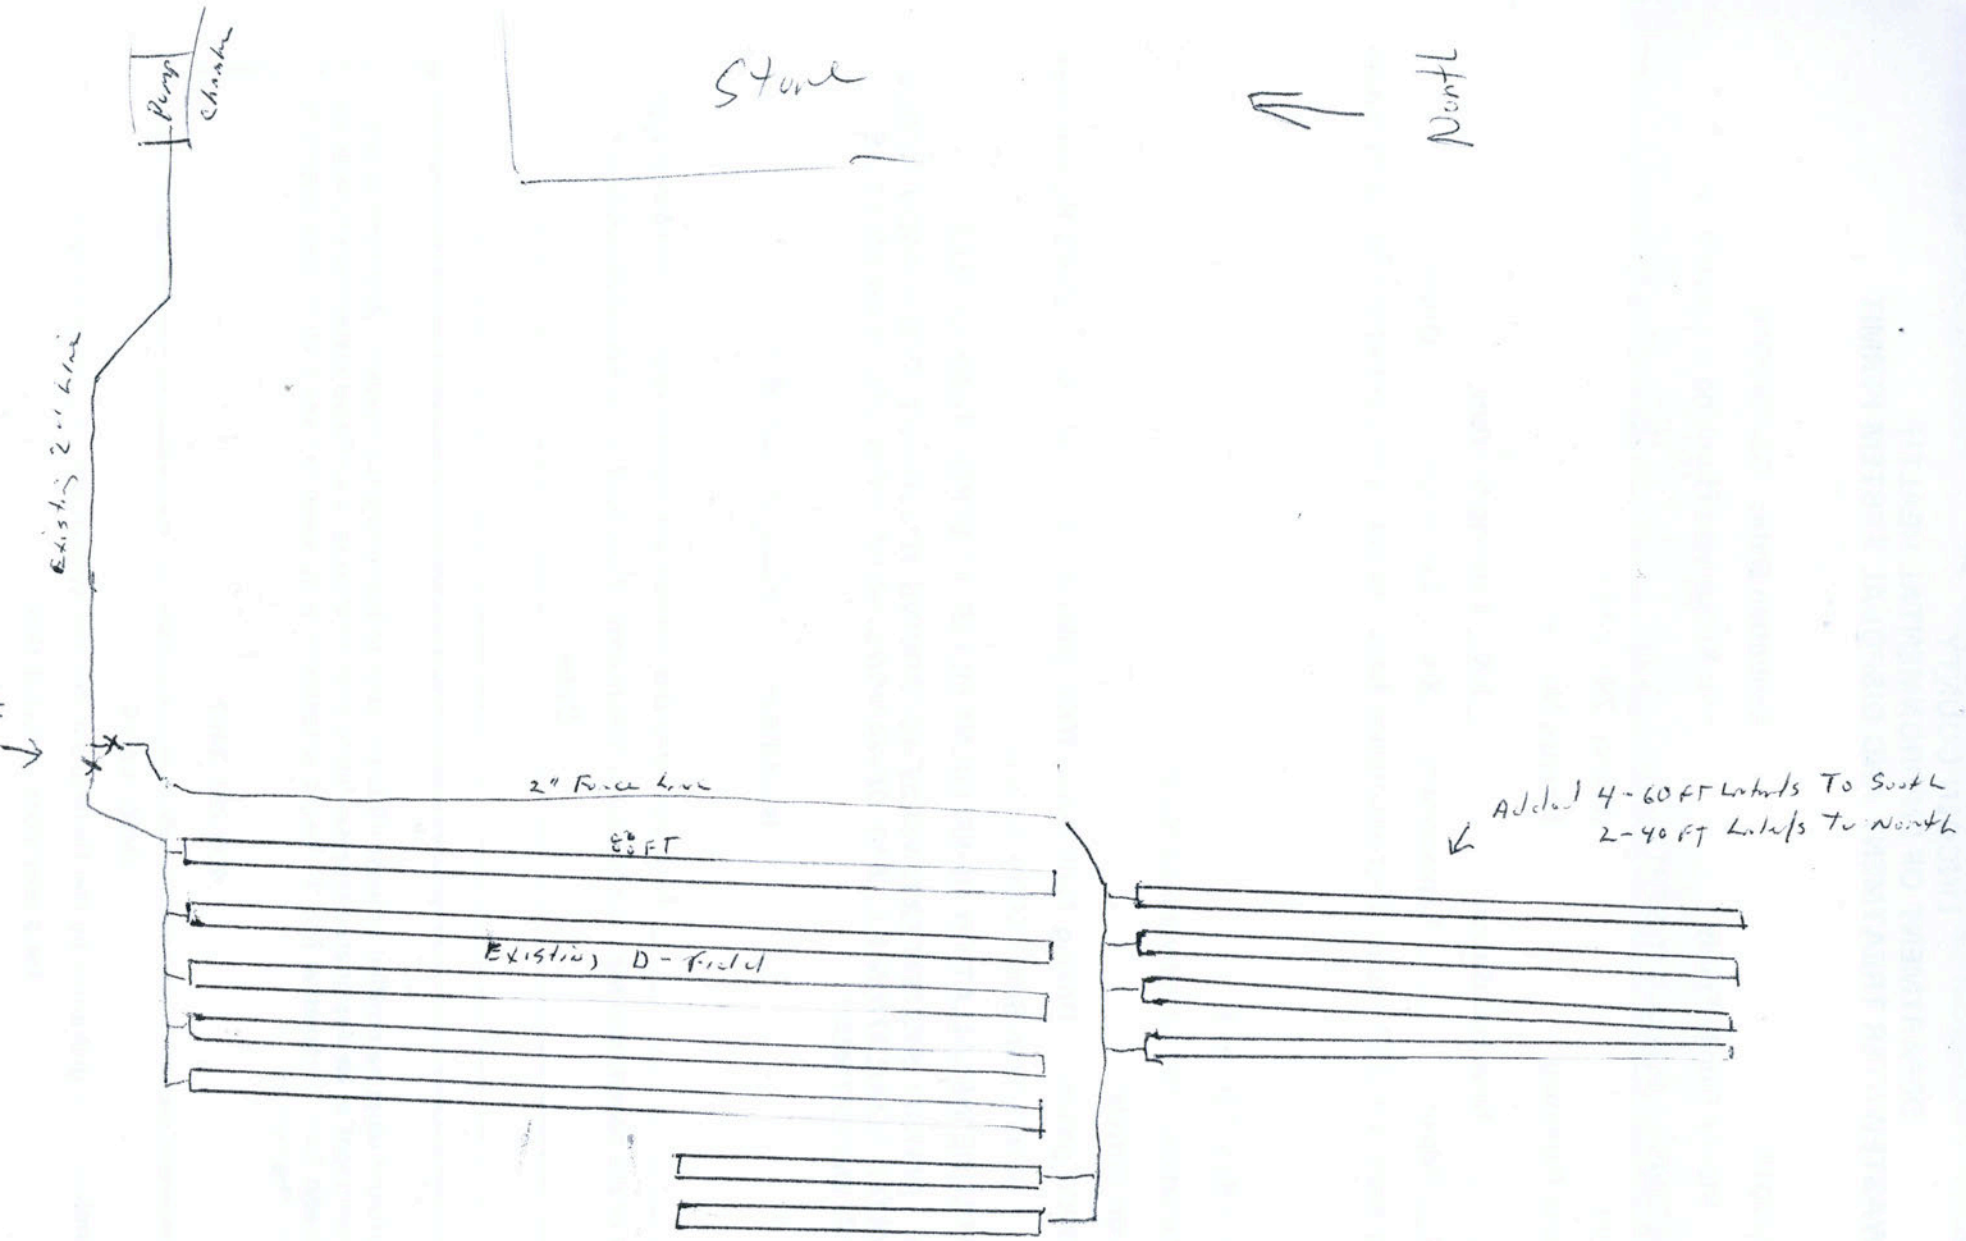
NOTICE: The Department must be notified at least 48 hours prior to backfilling the system. Any system not inspected by the Department or its designated representative prior to closure is an illegal installation in violation of Lincoln County Health Board Regulation No. 3. Illegal installations may result in fines and/or requirements to remove or reconstruct the system.

406-283-2442

DISCLAIMER

This permit is not a guarantee by the Department that the system will function properly for a prescribed period of time.

SX


Pump
Chamber
Existing 2" Line
Stone
North
2" Force Line
Existing D-Field
Added 4-60 FT Laterals To South
2-40 FT Laterals To North