LINCOLN COUNTY
DEPARTMENT OF ENVIRONMENTAL HEALTH
WASTEWATER TREATMENT AND DISPOSAL SYSTEM PERMIT

Issue Date: 07/09/2014 Expiration Date: 07/10/2015

Property Owner: Douglas & Deann Thomas c/o:

Address: [redacted]

Telephone: (Home) [redacted] (Work) [redacted]

Installer: Tally Hoe License No. 1

__XX__ New Installation _____ Existing System

_____ Repair _____ Replacement _____ Extension _____ Other

Describe: Using gravelless chambers – sizing reduction allowed per "Drainfield Size" below. Shared system for 2 homes – one 3-bedroom & one 1-bedroom.

Parcel Description:

Legal: E-1/2 SE-1/4 S17 T30 R33

Address or Location: Lot 5 of Lake Creek Ranch

Approved Design Criteria:

Bedrooms: 3 + 1 Septic Tank Sizes: 1000 gallons each Drainfield Size: 384 Linear Feet

SYSTEM MUST INCLUDE INSTALLATION OF EFFLUENT FILTER AT SEPTIC TANK OUTLET !!

Special Instructions: INSTALL SYSTEM ACCORDING TO LAYOUT, DEQ-4 AND LINCOLN COUNTY WASTEWATER REGULATION #3. ANY DEVIATIONS FROM APPROVED PLAN MUST BE AUTHORIZED BY THE DEPARTMENT.

Issued By: *Kendra J. Lind, R.S.*

Closure Statement:

I, _____, have inspected this system and found it to be in compliance with the conditions of the permit, and the Lincoln County Wastewater Treatment and Disposal Regulation.

Signed: _____ *Date:* _____

Title: _____


NOTICE: The Department must be notified at least 48 hours prior to backfilling the system. Any system not inspected by the Department or its designated representative prior to closure is an illegal installation in violation of Lincoln County Health Board Regulation No. 3. Illegal installations may result in fines and/or requirements to remove or reconstruct the system.

406-283-2442

DISCLAIMER

This permit is not a guarantee by the Department that the system will function properly for a prescribed period of time.

LOT LAYOUT
DOUGLAS & DEANN THOMAS
LOT 5
LAKE CREEK RANCH
S17 T30 R33

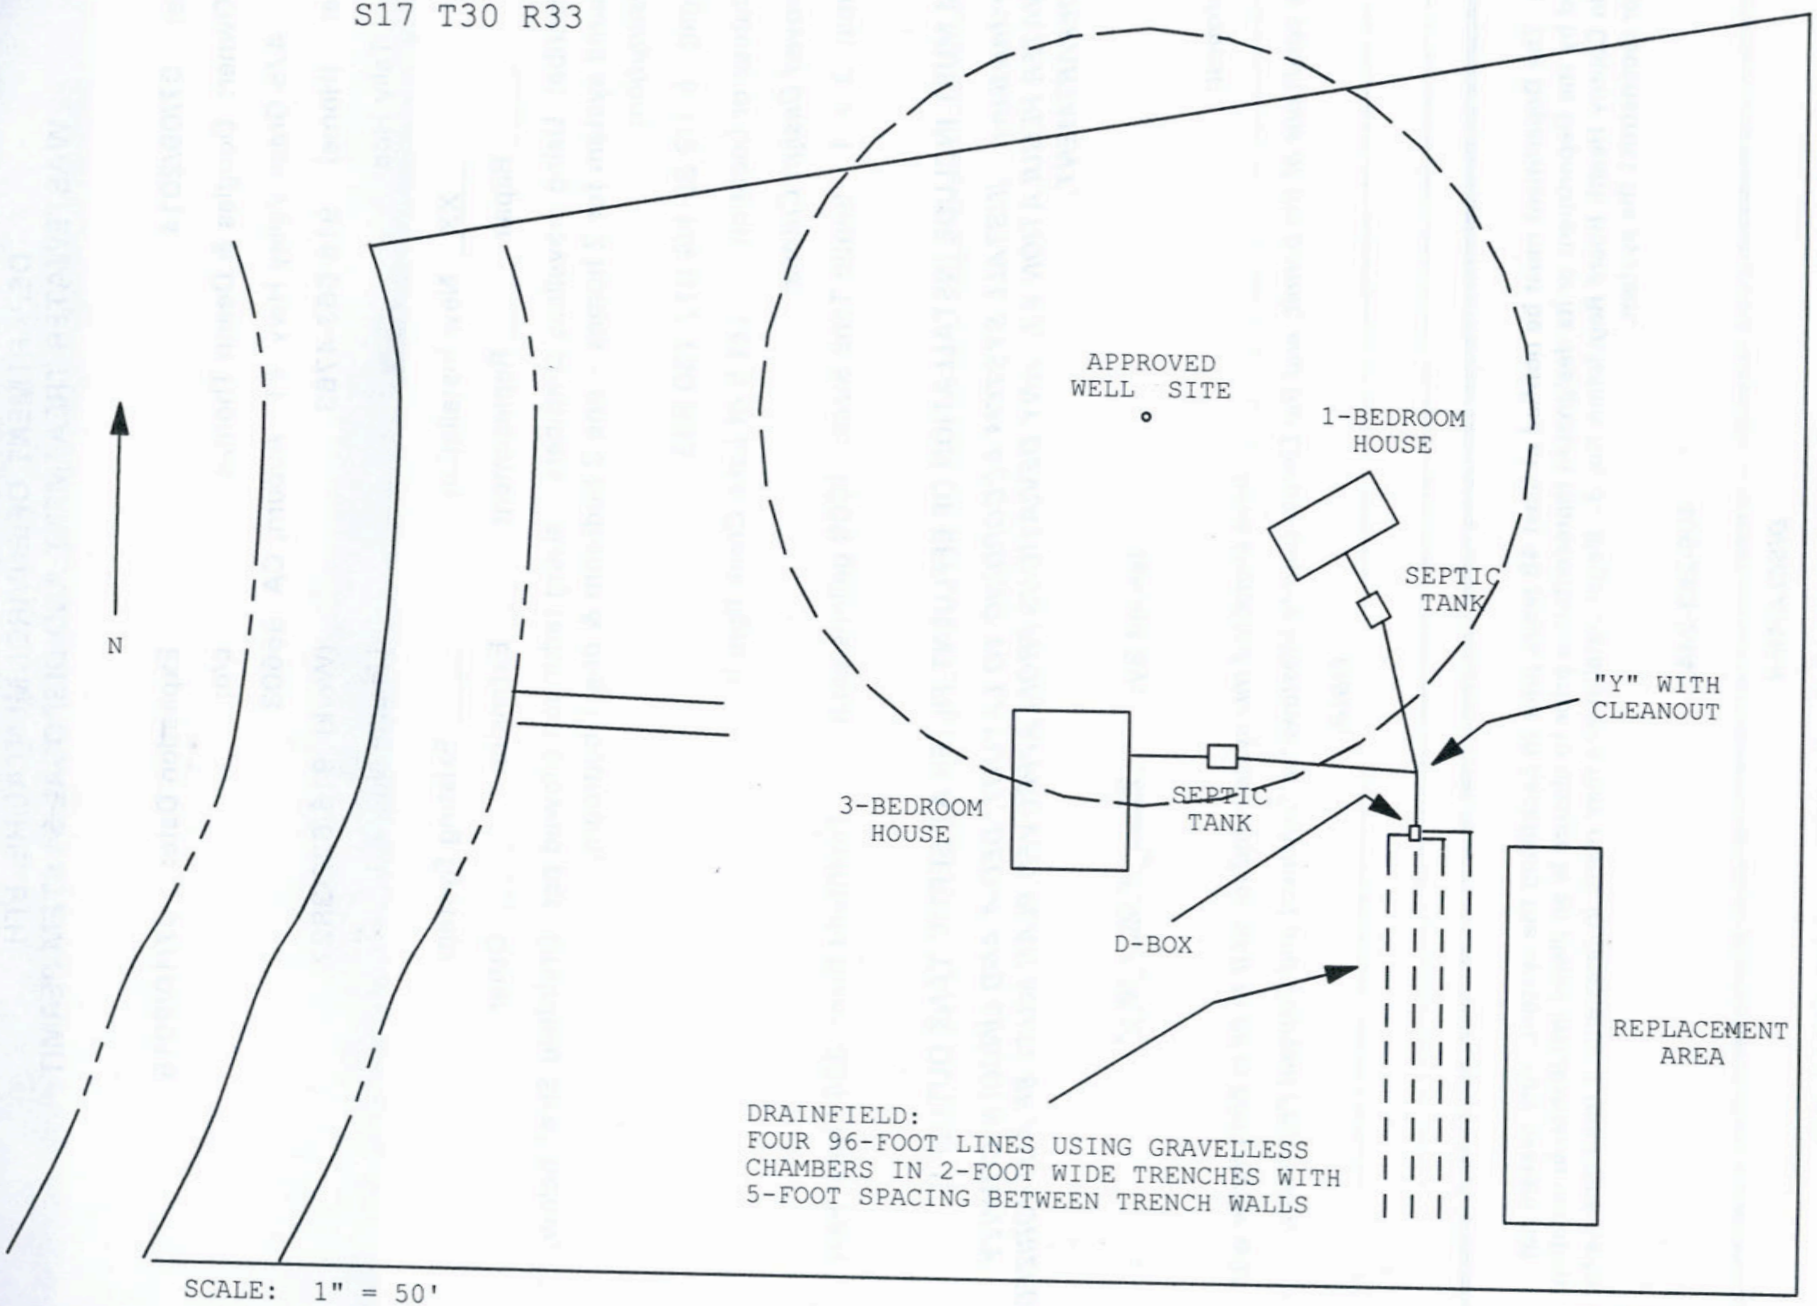

SCALE: 1" = 50'