LINCOLN COUNTY
DEPARTMENT OF ENVIRONMENTAL HEALTH
WASTEWATER TREATMENT AND DISPOSAL SYSTEM PERMIT

Issue Date: 07/16/2014 Expiration Date: 07/17/2015

Property Owner: Alexander & Elizabeth Weir c/o:

Address: [redacted]

Telephone: (Home) [redacted] (Work) [redacted]

Installer: Rupert Schreiner License No. 19

__XX__ New Installation _____ Existing System

_____ Repair _____ Replacement _____ Extension _____ Other

Describe:

Parcel Description: NW-1/4 S1 T33 R26

Legal: Lot 3 of Hawk's View Subdivision -- Edna Creek Road

Address or Location:

Approved Design Criteria:

Bedrooms: 2 Septic Tank Size: 1000 gallons Drainfield Size: 380 Linear Feet

SYSTEM MUST INCLUDE INSTALLATION OF EFFLUENT FILTER AT SEPTIC TANK OUTLET !!

Special Instructions: INSTALL SYSTEM ACCORDING TO LAYOUT, DEQ-4 AND LINCOLN COUNTY WASTEWATER REGULATION #3. ANY DEVIATIONS FROM APPROVED PLAN MUST BE AUTHORIZED BY THE DEPARTMENT.

Issued By: *Kendra J. Lind, R.S.*

Closure Statement:

I, _____, have inspected this system and found it to be in compliance with the conditions of the permit, and the Lincoln County Wastewater Treatment and Disposal Regulation.

Signed: _____ *Date:* _____

Title: _____

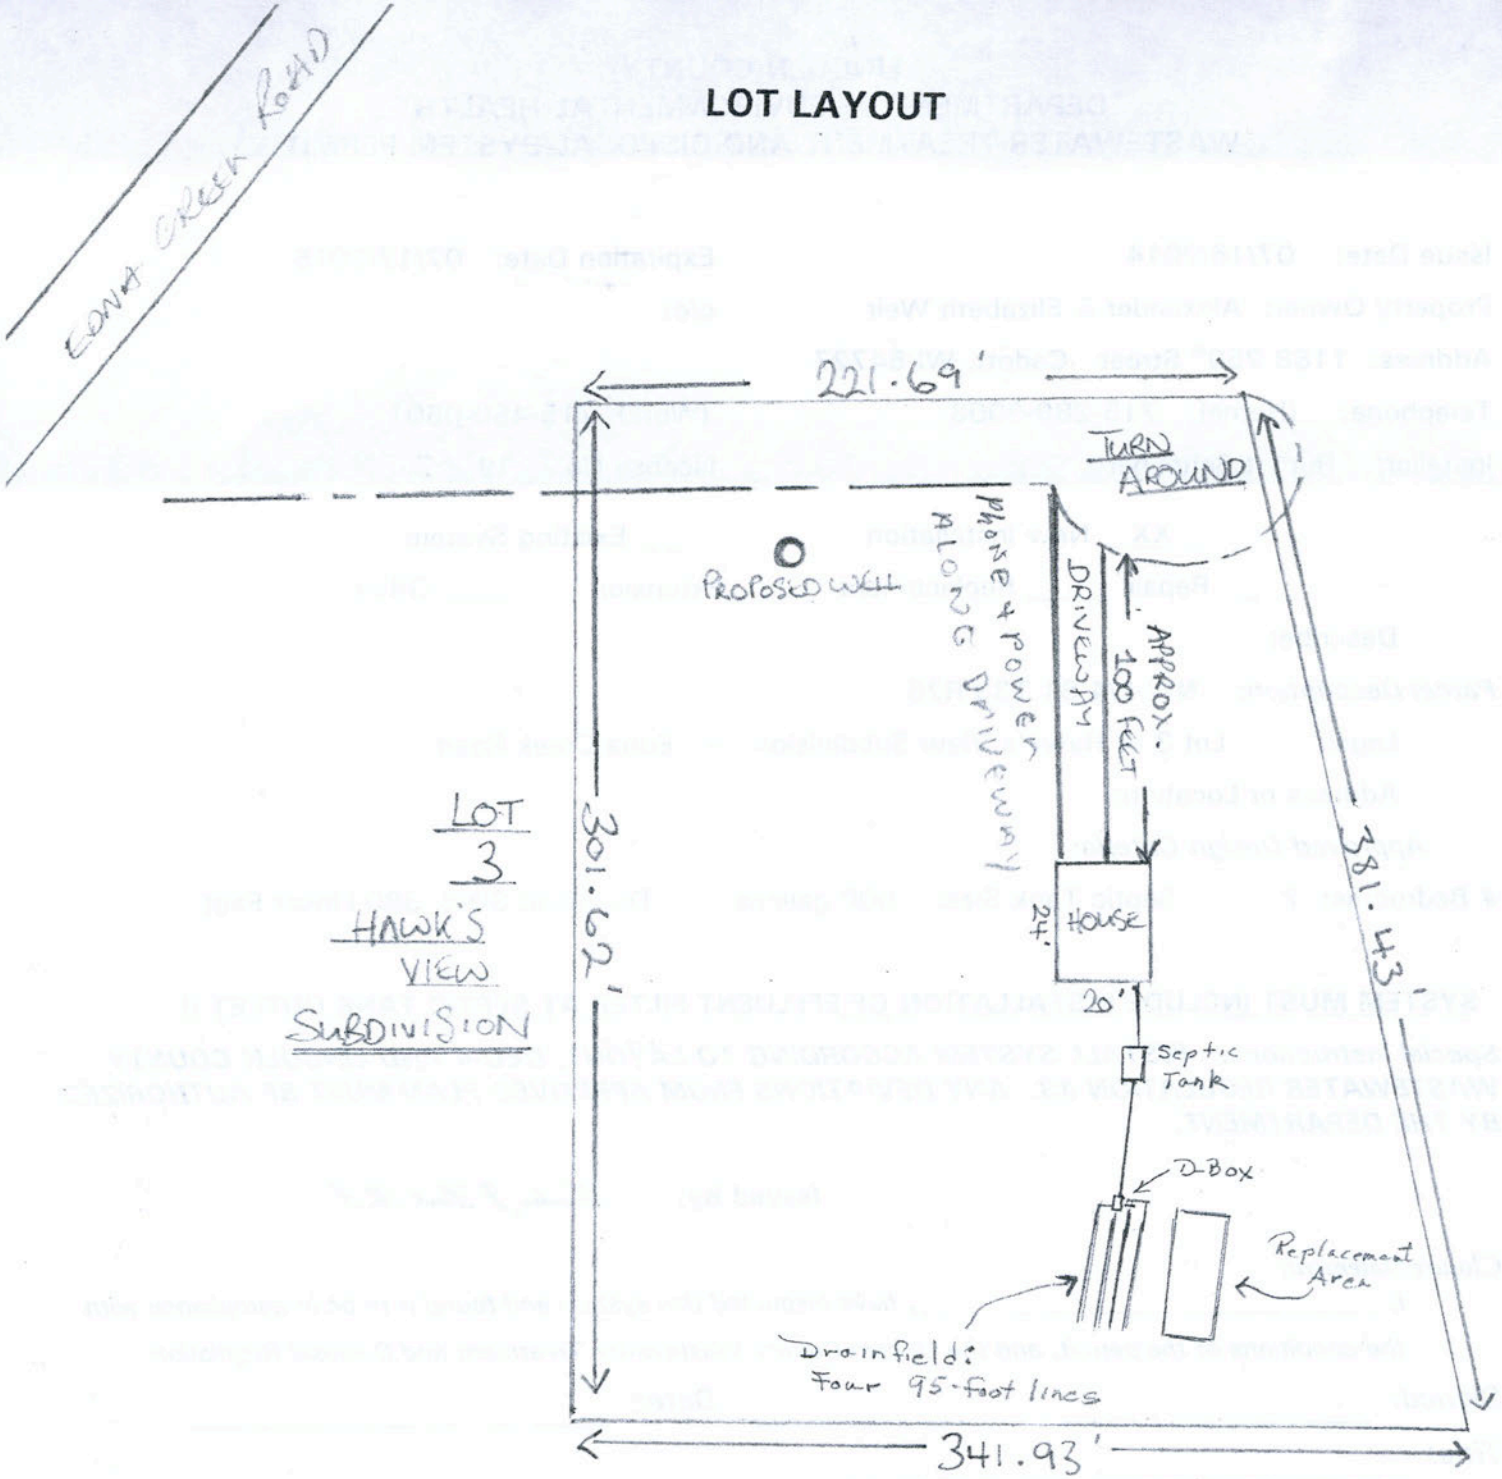
NOTICE: The Department must be notified at least 48 hours prior to backfilling the system. Any system not inspected by the Department or its designated representative prior to closure is an illegal installation in violation of Lincoln County Health Board Regulation No. 3. Illegal installations may result in fines and/or requirements to remove or reconstruct the system.

406-283-2442

DISCLAIMER

This permit is not a guarantee by the Department that the system will function properly for a prescribed period of time.

LOT LAYOUT


EONA CREEK ROAD
221.69'
TURN AROUND
PROPOSED WELL
PHONE & POWER ALONG DRIVEWAY
DRIVEWAY
APPROX. 100 FEET
LOT 3
HAWK'S VIEW SUBDIVISION
301.62'
381.43'
24'
HOUSE
20'
Septic Tank
D-Box
Replacement Area
Drainfield:
Four 95-foot lines
341.93'