LINCOLN COUNTY
DEPARTMENT OF ENVIRONMENTAL HEALTH
WASTEWATER TREATMENT AND DISPOSAL SYSTEM PERMIT

Issue Date: 11/17/2014 Expiration Date: 11/18/2015

Property Owner: Don Young c/o: EID, LLC

Address: Box 896 Troy, MT 59935

Telephone: (Home) [redacted] (Work)

Installer: License No.

__XX__ New Installation _____ Existing System

_____ Repair _____ Replacement _____ Extension _____ Other

Describe: Using gravelless chambers – sizing reduction allowed per "Drainfield Size" below.

Parcel Description:

Legal: S33 T31 $33

Address or Location: Tract 1A14 Irr. Plat #682

Approved Design Criteria:

Bedrooms: 3 Septic Tank Size: 1000 gallons Drainfield Size: 144 Linear Feet

SYSTEM MUST INCLUDE INSTALLATION OF EFFLUENT FILTER AT SEPTIC TANK OUTLET !!

Special Instructions: INSTALL SYSTEM ACCORDING TO LAYOUT, DEQ-4 AND LINCOLN COUNTY WASTEWATER REGULATION #3. ANY DEVIATIONS FROM APPROVED PLAN MUST BE AUTHORIZED BY THE DEPARTMENT.

Issued By: Kendra J. Lind, R.S.

Closure Statement:

I, Kendra Lind, *have* reviewed *this system and found it to be in compliance with the conditions of the permit, and the Lincoln County Wastewater Treatment and Disposal Regulation.*

Signed: Kendra J. Lind, R.S. *Date:* 4/24/2015

Title:

NOTICE: The Department must be notified at least 48 hours prior to backfilling the system. Any system not inspected by the Department or its designated representative prior to closure is an illegal installation in violation of Lincoln County Health Board Regulation No. 3. Illegal installations may result in fines and/or requirements to remove or reconstruct the system.

406-283-2442

DISCLAIMER


This permit is not a guarantee by the Department that the system will function properly for a prescribed period of time.

SV


LINCOLN COUNTY, MONTANA

SEPTIC TANK PERMIT
FRANCIS CODY PARCEL

(IRREGULAR PLAT NO. 682)
IN THE SE1/4 NE1/4 SECTION 33, TWP. 31 N., R. 33 W., P.M.M.
FOR: DONALD R. YOUNG DATE: JANUARY 2015

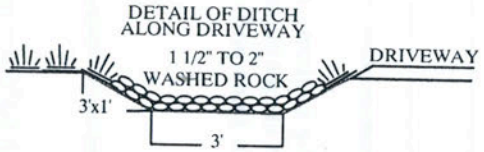



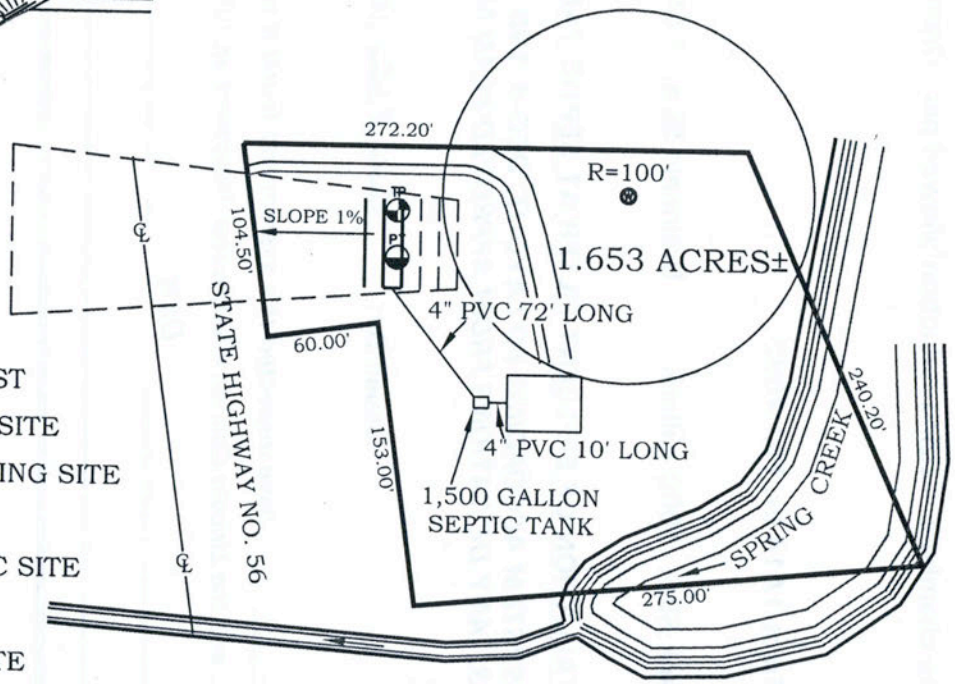

LEGEND

- SOILS PROFILE
- PERCOLATION TEST
- PROPOSED WELL SITE
- PROPOSED BUILDING SITE
- SLOPE
- PROPOSED SEPTIC SITE 3-48' TRENCHES 10' APART
- REPLACEMENT SITE 3-48' TRENCHES 10' APART
- 200' MIXING ZONE

THERE ARE NO NEIGHBORING WELLS OR SEPTICS WITHIN100' OF PROPERTY BOUNDARIES

GRADIENT DIRECTION

SCALE: 1"= 100'

E.I.D., LLC
HARLEM, MT 59526
DATE: 11/14/14 REV: 1/8/15
DRAWN BY: MDM
Land Projects 2014
FILE: t313333dy.dwg

