LINCOLN COUNTY
DEPARTMENT OF ENVIRONMENTAL HEALTH
WASTEWATER TREATMENT AND DISPOSAL SYSTEM PERMIT

Issue Date: 10/15/2013 Expiration Date: 10/16/2014

Property Owner: Ahmed Hassan c/o: E.I.D., LLC

Address: P.O. Box 472 Harlem, MT 59526

Telephone: (Home) (Work) [redacted]

Installer: License No.

__XX__ New Installation _____ Existing System

_____ Repair _____ Replacement _____ Extension _____ Other

Describe:

Parcel Description:

Legal: NE-1/4 SW-1/4 S2 T30 R34

Address or Location: Lot 2 in Block of Northwood Manor

Approved Design Criteria:

Bedrooms: 3 Septic Tank Size: 1000 gallons Drainfield Size: 260 Linear Feet

SYSTEM MUST INCLUDE INSTALLATION OF EFFLUENT FILTER AT SEPTIC TANK OUTLET !!

Special Instructions: INSTALL SYSTEM ACCORDING TO LAYOUT, DEQ-4 AND LINCOLN COUNTY WASTEWATER REGULATION #3. ANY DEVIATIONS FROM APPROVED PLAN MUST BE AUTHORIZED BY THE DEPARTMENT.

Issued By: *Kendra J. Lind, R.S.*

Closure Statement:

I, _____, have inspected this system and found it to be in compliance with the conditions of the permit, and the Lincoln County Wastewater Treatment and Disposal Regulation.

Signed: _____ *Date:* _____

Title: _____

NOTICE: The Department must be notified at least 48 hours prior to backfilling the system. Any system not inspected by the Department or its designated representative prior to closure is an illegal installation in violation of Lincoln County Health Board Regulation No. 3. Illegal installations may result in fines and/or requirements to remove or reconstruct the system.

406-283-2442

DISCLAIMER

This permit is not a guarantee by the Department that the system will function properly for a prescribed period of time.


LINCOLN COUNTY, MONTANA

SEPTIC TANK PERMIT

Lot 2 Block 2 of Northwood Manor per Plat No. 2487

In the NE 1/4 SW 1/4 of Section 2, Twp. 30 N., R. 34 W., P.M.M.

For: Ahmed Hassan Date: October 2013

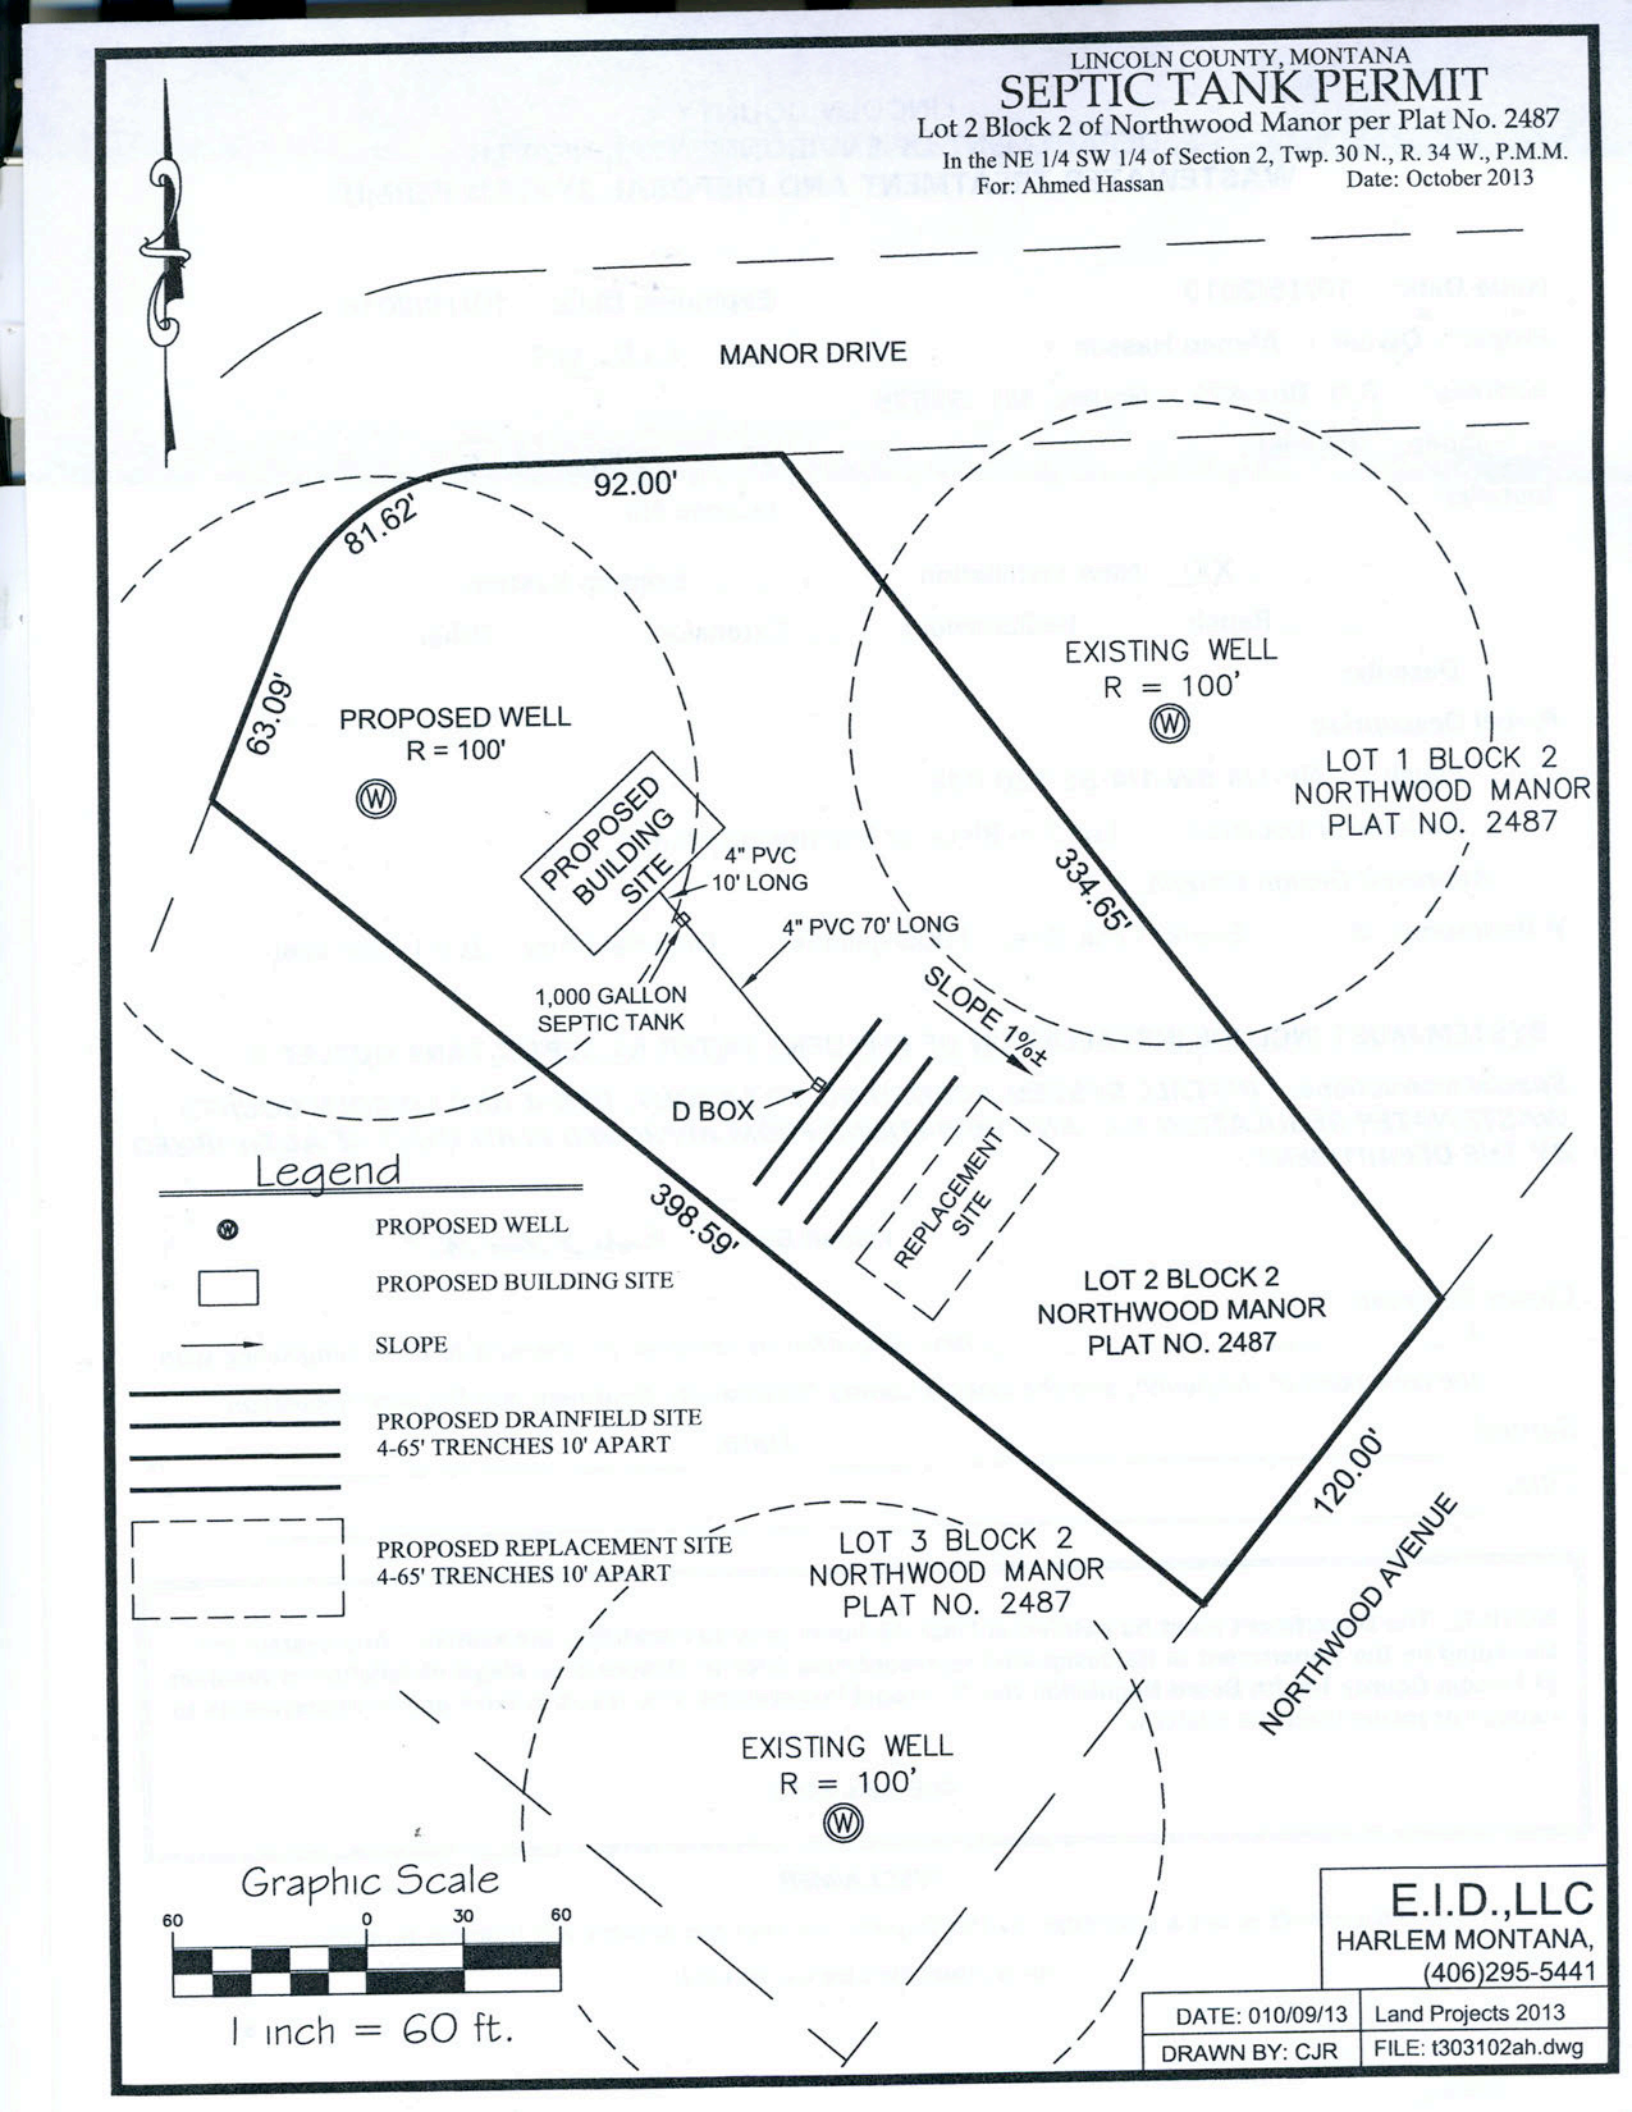

E.I.D.,LLC
HARLEM MONTANA,
(406)295-5441

DATE: 010/09/13	Land Projects 2013
DRAWN BY: CJR	FILE: t303102ah.dwg