LINCOLN COUNTY
DEPARTMENT OF ENVIRONMENTAL HEALTH
WASTEWATER TREATMENT AND DISPOSAL SYSTEM PERMIT

Issue Date: 04/08/2013 Expiration Date: 05/09/2014

Property Owner: Dan & Debbie Birks c/o: Adam Birks

Address: [redacted]

Telephone: (Home) [redacted] (Work) [redacted]

Installer: Shayne Nelson License No. 118

__XX__ New Installation _____ Existing System

_____ Repair _____ Replacement _____ Extension _____ Other

Describe: System will require lift station to approved drainfield site across ACM Road.

Parcel Description:

Legal: S4 T26 R27

Address or Location: Lot 2 of Davis Creek Lots -- 787 ACM Road South

Approved Design Criteria:

Bedrooms: 2 Septic Tank Size: 1000 gallons Drainfield Size: 130 Linear Feet

Lift Station Tank Size: 500 gallons

SYSTEM MUST INCLUDE INSTALLATION OF EFFLUENT FILTER AT SEPTIC TANK OUTLET !!

Special Instructions: INSTALL SYSTEM WITH LIFT STATION ACCORDING TO LAYOUT, DEQ-4 AND LINCOLN COUNTY WASTEWATER REGULATION #3. ANY DEVIATIONS FROM APPROVED PLAN MUST BE AUTHORIZED BY THE DEPARTMENT.

Issued By: *Kendra J. Lind, R.S.*

Closure Statement:

I, _____, have inspected this system and found it to be in compliance with the conditions of the permit, and the Lincoln County Wastewater Treatment and Disposal Regulation.

Signed: _____ *Date:* _____

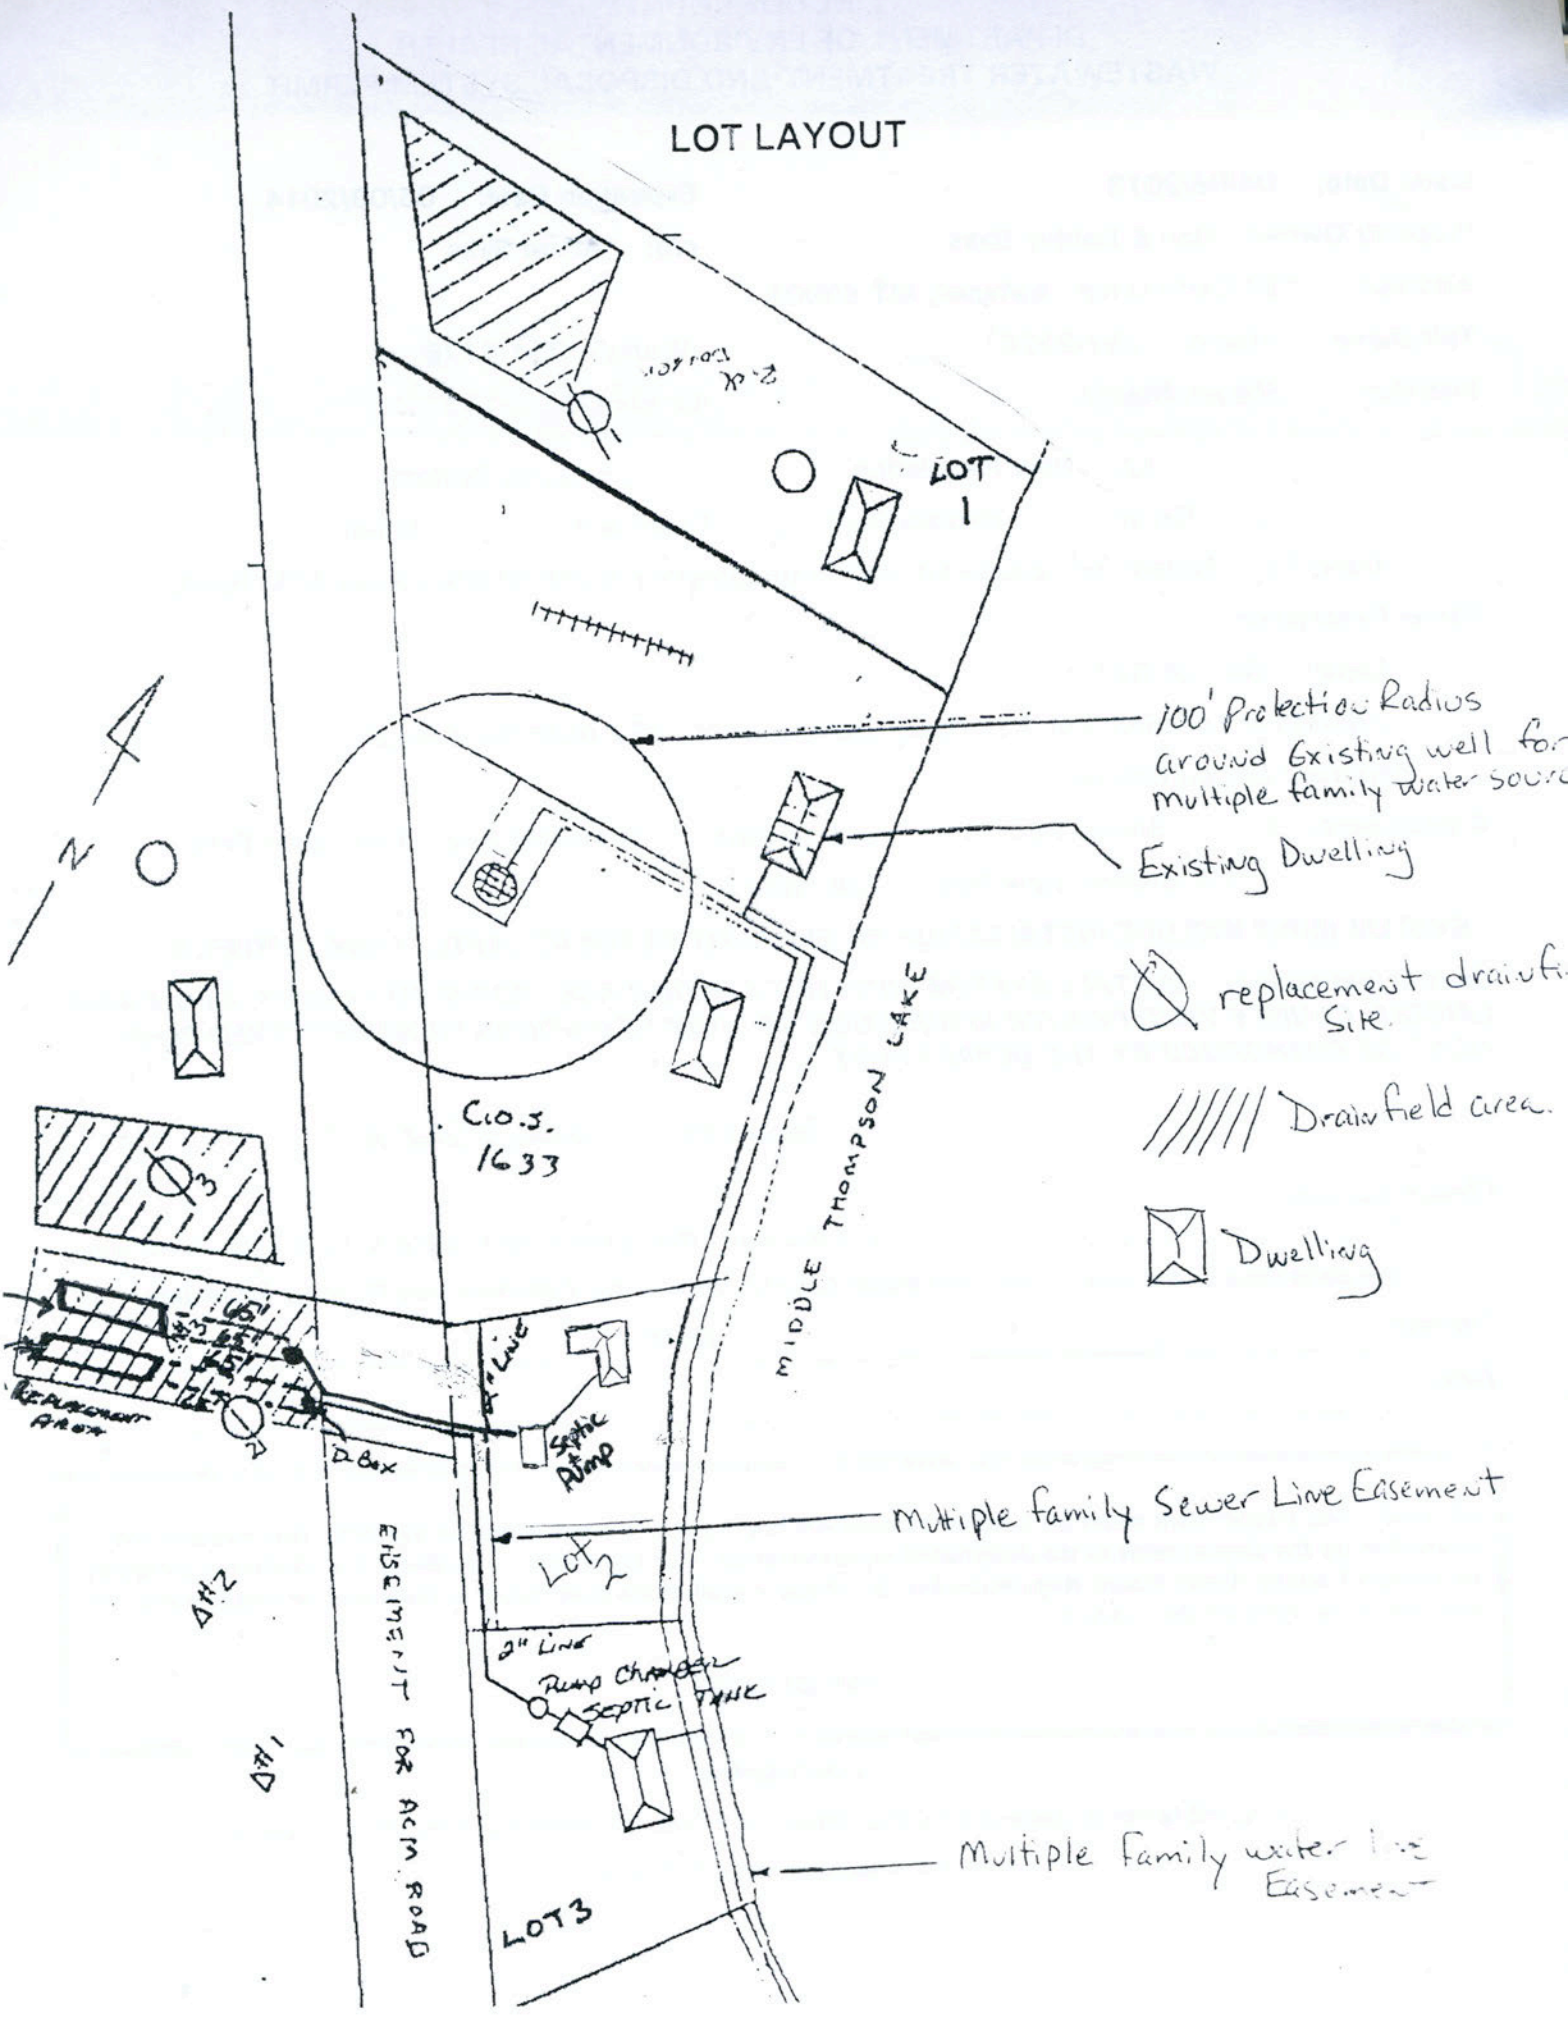
Title: _____

NOTICE: The Department must be notified at least 48 hours prior to backfilling the system. Any system not inspected by the Department or its designated representative prior to closure is an illegal installation in violation of Lincoln County Health Board Regulation No. 3. Illegal installations may result in fines and/or requirements to remove or reconstruct the system.

406-283-2442

DISCLAIMER

This permit is not a guarantee by the Department that the system will function properly for a prescribed period of time.


LOT LAYOUT
LOT 1
100' Protection Radius around Existing well for multiple family water sour
Existing Dwelling
replacement drainfi Site.
Drainfield area.
Dwelling
N
C.O.S. 1633
MIDDLE THOMPSON LAKE
65'
REPLACEMENT AREA
D Box
Septic & Pump
4" Line
Multiple family Sewer Line Easement
LOT 2
2" Line
Pump Chamber
Septic Tank
ACCESS EASEMENT FOR ADJ. ROAD
LOT 3
Multiple family water line Easement