LINCOLN COUNTY
DEPARTMENT OF ENVIRONMENTAL HEALTH
WASTEWATER TREATMENT AND DISPOSAL SYSTEM PERMIT

Issue Date: 03/07/2013 Expiration Date: 03/08/2018

Property Owner: Tracy Nicely & Michael Dunn c/o:

Address: [redacted]

Telephone: (Home) [redacted] (Work)

Installer: License No.

__XX__ New Installation _____ Existing System

_____ Repair _____ Replacement _____ Extension _____ Other

Describe: Re-issue of 7/11/2007permit (originally Northwest Properties, LLC). Installing pressue-dosed system – two 63-foot lines in 3-foot wide trenches.

Parcel Description:

Legal: Lockard Occasional Sale -- Parcel

Address or Location: 9580 Highway 56

Approved Design Criteria:

Comm: 300 GPD Septic Tank Size: 1000 gallons Drainfield Size: 126 Linear Feet

Dose Tank Size: 500 gallons

SYSTEM MUST INCLUDE INSTALLATION OF EFFLUENT FILTER AT SEPTIC TANK OUTLET !!

Special Instructions: INSTALL PRESSURE-DOSED SYSTEM ACCORDING TO LAYOUT, DEQ-4 AND LINCOLN COUNTY WASTEWATER REGULATION #3. ANY DEVIATIONS FROM APPROVED PLAN MUST BE AUTHORIZED BY THE DEPARTMENT.

Issued By: *Kendra J. Lind, R.S.*

Closure Statement:

I, _____, have inspected this system and found it to be in compliance with the conditions of the permit, and the Lincoln County Wastewater Treatment and Disposal Regulation.

Signed: _____ *Date:* _____

Title: _____

NOTICE: The Department must be notified at least 48 hours prior to backfilling the system. Any system not inspected by the Department or its designated representative prior to closure is an illegal installation in violation of Lincoln County Health Board Regulation No. 3. Illegal installations may result in fines and/or requirements to remove or reconstruct the system.


406-283-2442

DISCLAIMER

This permit is not a guarantee by the Department that the system will function properly for a prescribed period of time.

SV

LOT LAYOUT
NICELY-DUNN REAL ESTATE OFFICE

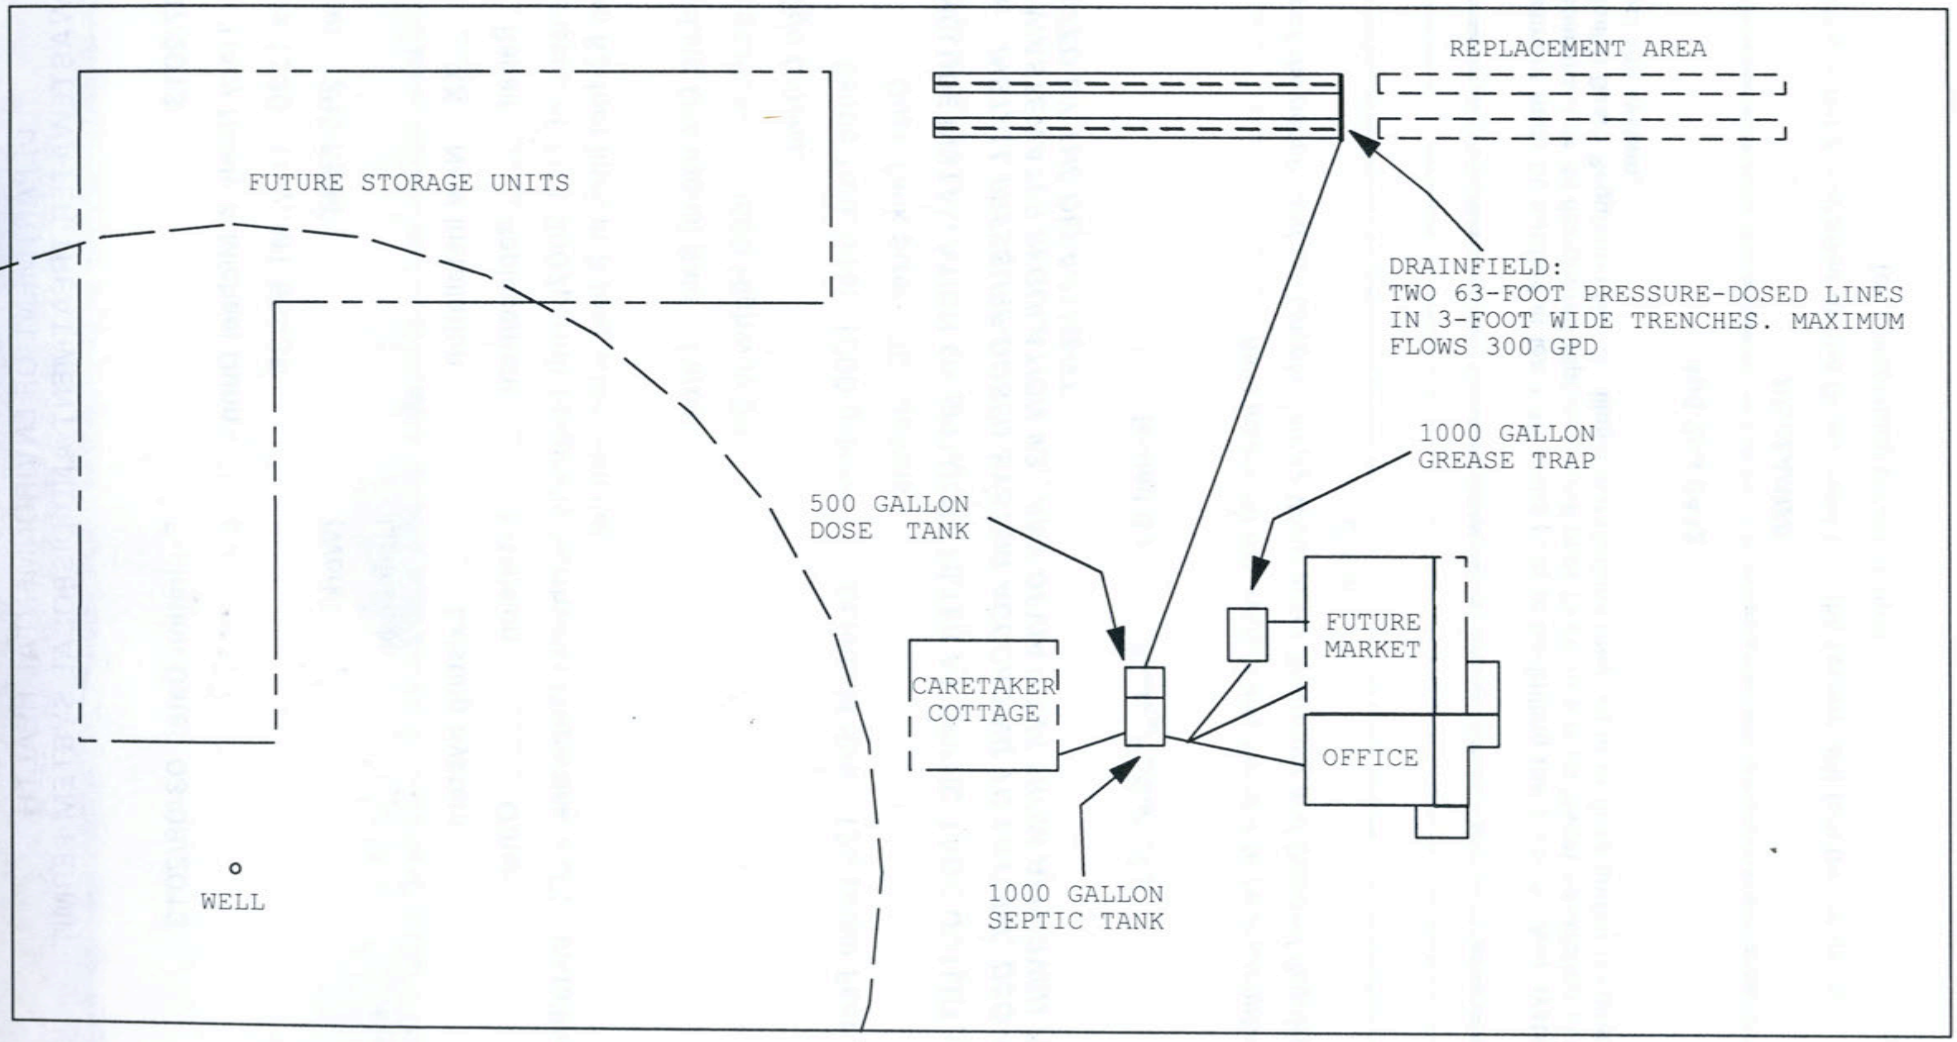

SCALE: 1" = 30'