LINCOLN COUNTY
DEPARTMENT OF ENVIRONMENTAL HEALTH
WASTEWATER TREATMENT AND DISPOSAL SYSTEM PERMIT

Issue Date: 10/29/2012 Expiration Date: 10/30/2013

Property Owner: Don Johnson c/o:

Address: [redacted]

Telephone: (Home) [redacted] (Work)

Installer: License No.

____ New Installation __XX__ Existing System

_____ Repair __XX__ Replacement_____ Extension _____ Other

Describe: Replacement system sized to accommodate two mobile homes – one two-bedroom and one three-bedroom

Parcel Description:

Legal: Hilltop Mobil Park – Spaces 2 and 4

Address or Location: 37736 US Highway 2

Approved Design Criteria:

Bedrooms: 5 Septic Tank Size: 1500 gallons Drainfield Size: 450 Linear Feet

SYSTEM MUST INCLUDE INSTALLATION OF EFFLUENT FILTER AT SEPTIC TANK OUTLET !!

Special Instructions: INSTALL SYSTEM ACCORDING TO LAYOUT, DEQ-4 AND LINCOLN COUNTY WASTEWATER REGULATION #3. ANY DEVIATIONS FROM APPROVED PLAN MUST BE AUTHORIZED BY THE DEPARTMENT.

Issued By: *Kendra J. Lind, R.S.*

Closure Statement:

I, _____, have inspected this system and found it to be in compliance with the conditions of the permit, and the Lincoln County Wastewater Treatment and Disposal Regulation.

Signed: _____ *Date:* _____

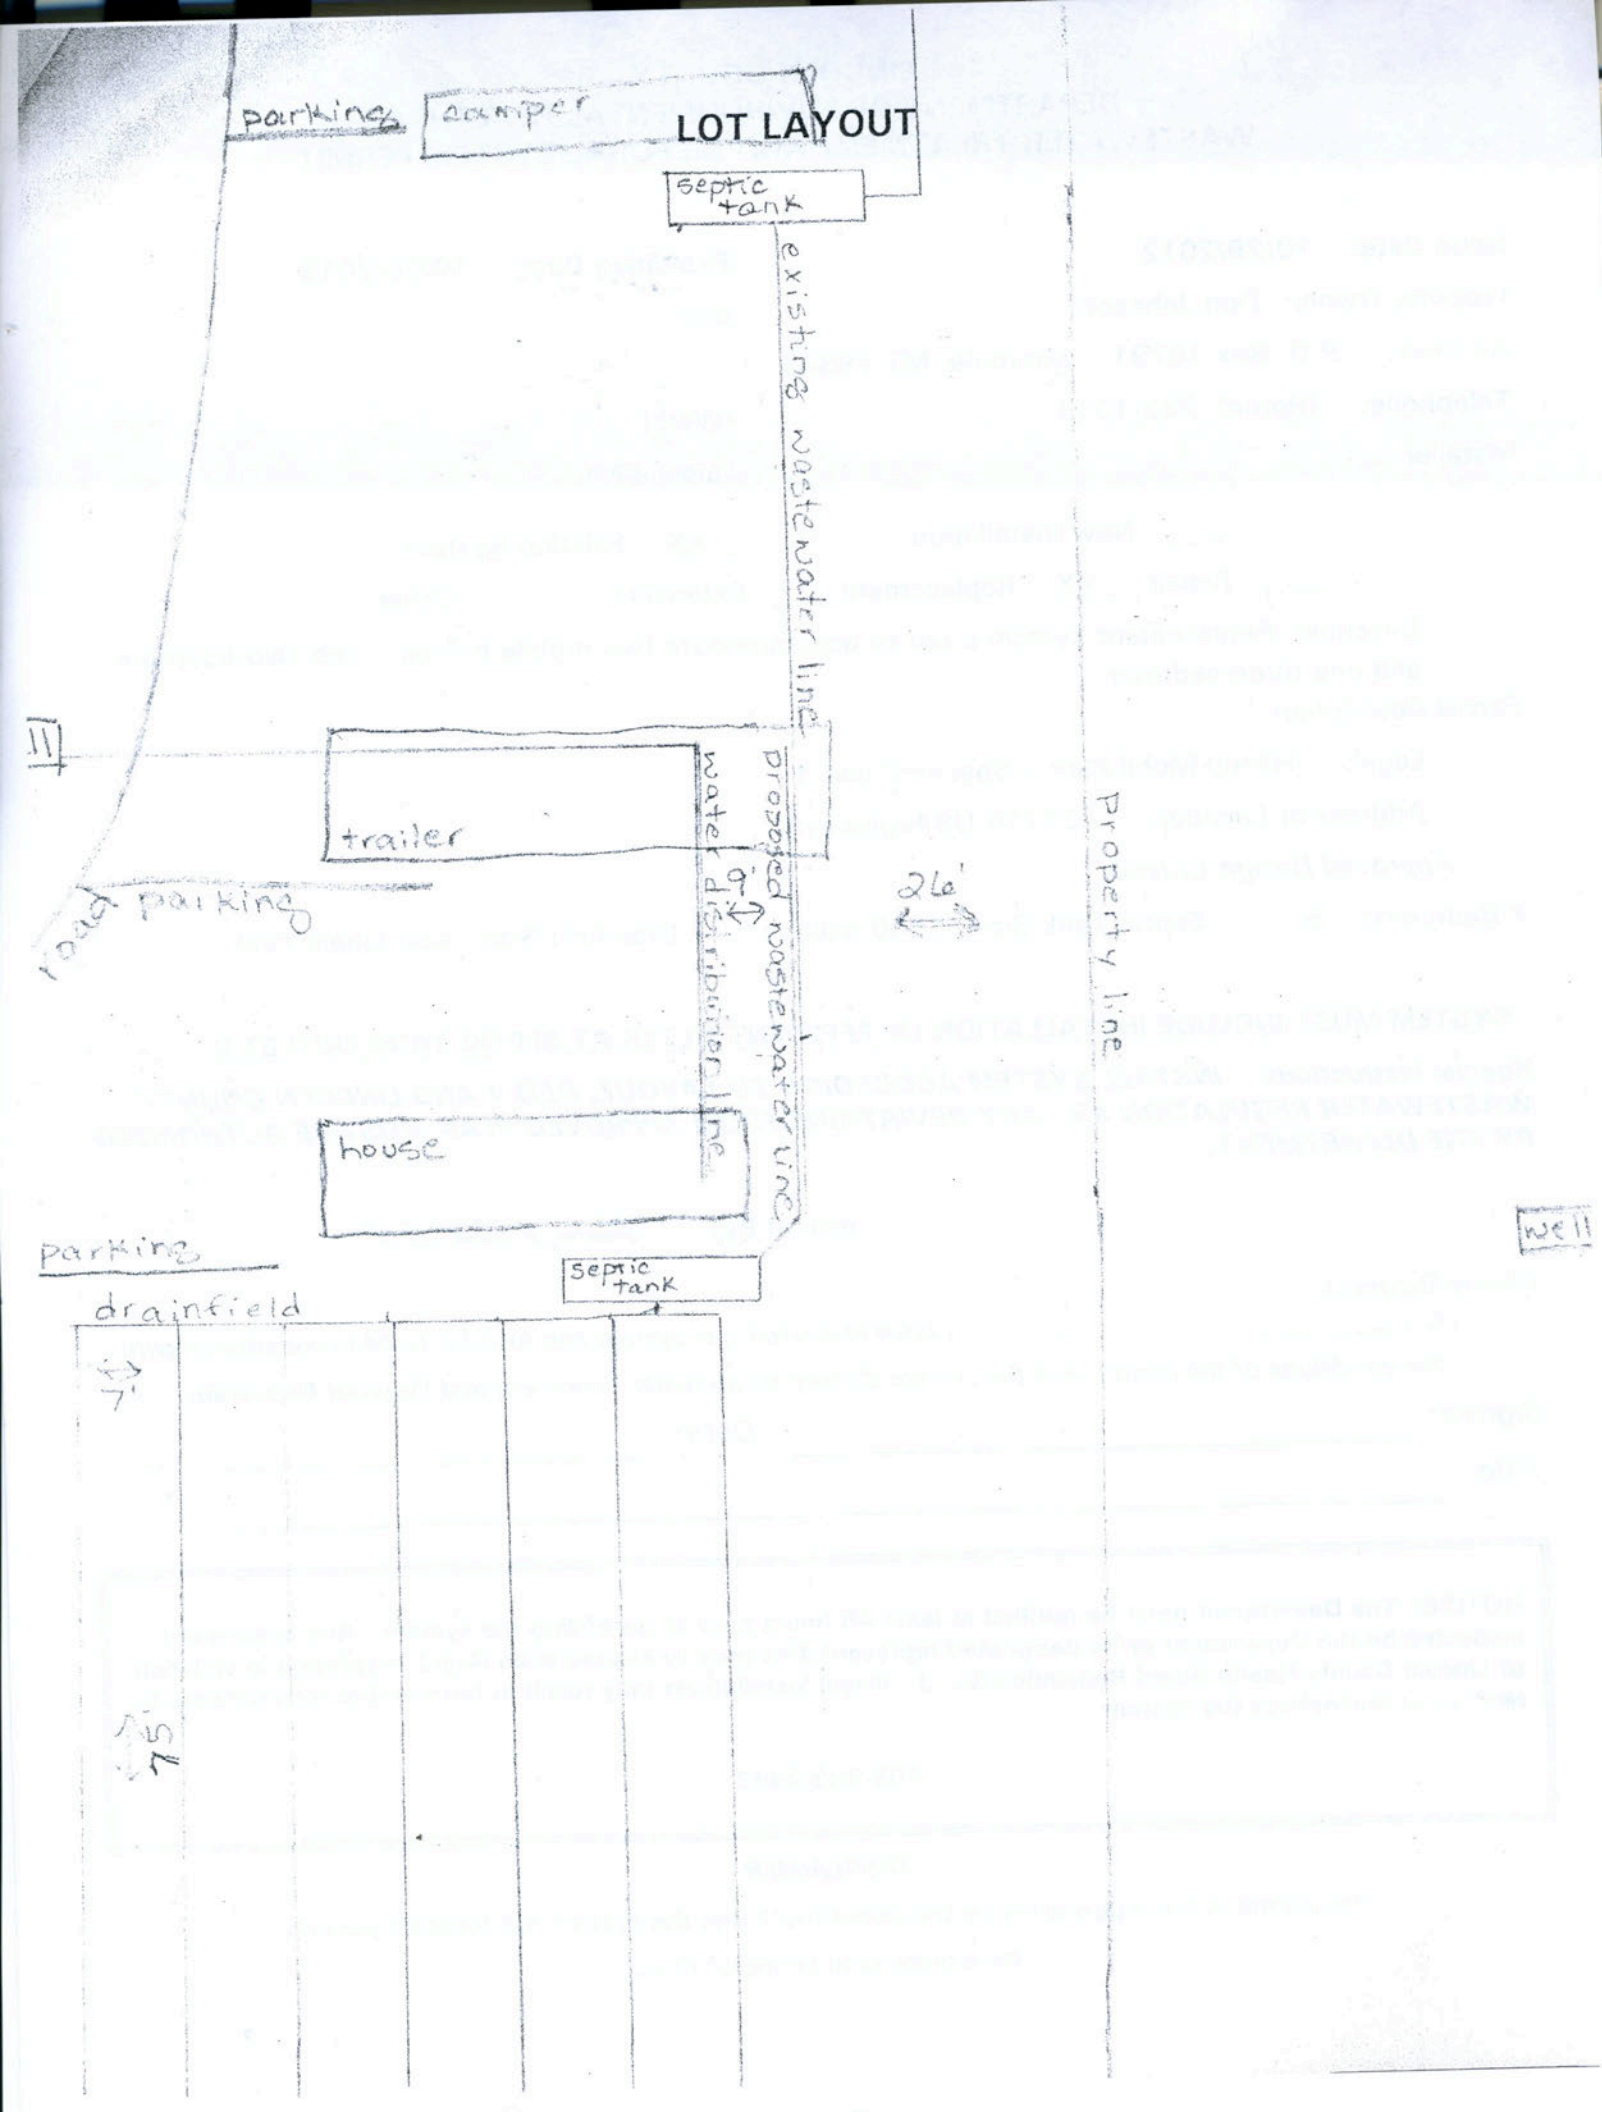
Title: _____

NOTICE: The Department must be notified at least 48 hours prior to backfilling the system. Any system not inspected by the Department or its designated representative prior to closure is an illegal installation in violation of Lincoln County Health Board Regulation No. 3. Illegal installations may result in fines and/or requirements to remove or reconstruct the system.

406-283-2442

DISCLAIMER

This permit is not a guarantee by the Department that the system will function properly for a prescribed period of time.


LOT LAYOUT
parking
camper
septic tank
existing wastewater line
trailer
water
proposed wastewater line
9'
26'
road
parking
property line
house
parking
septic tank
drainfield
7'
15'
well