PERMIT

Issue Date: 08/08/95 Expiration Date: 08/09/96

Property Owner: Louis W. Kurtz c/o: Davis Surveying

Address: [redacted]

Telephone: (Home) [redacted] (Work) _____

Installer: Owner License No. _____

XX New Installation _____ Existing System

_____ Repair _____ Replacement _____ Extension _____ Other

Describe: _____

Parcel Description:

Legal: S36 T32 R34

Address or Location: 1811 River Road Troy, MT

Approved Design Criteria:

Bedrooms 3 Septic Tank Size: 1000 gallons Drainfield Size: 195 lineal feet

INSTALL SYSTEM ACCORDING TO LOT LAYOUT AND LINCOLN COUNTY WASTEWATER REGULATION #3.

Special Instructions: *ANY DEVIATIONS FROM APPROVED PLAN MUST BE AUTHORIZED BY THE DEPARTMENT.*

Issued By: *Kendra J. Lind, R.S.*

Closure Statement:

I, Kendra J. Lind, have inspected this system and found it to be in compliance with the conditions of the permit, and the Lincoln County Wastewater Treatment and Disposal Regulation.


Signed: Kendra J. Lind R.S. *Date:* 8/25/95

Title: County Sanitarian

LOT LAYOUT

KURTZ

JULY 1995

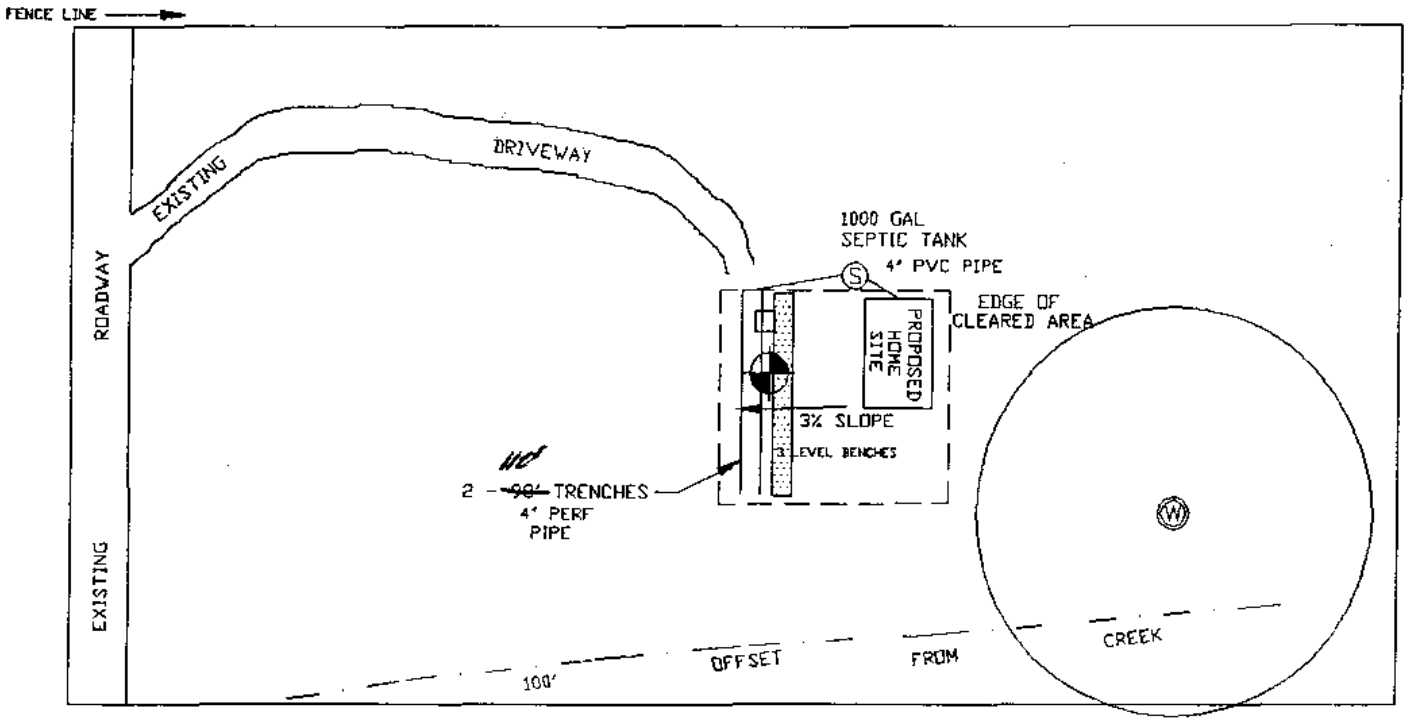

LEGEND

- Soil Profile
- Perculation Site
- Proposed Septic Site and Replacement Site
- Slope
- Proposed Well Site

GRAPHIC SCALE

100 0 50 100 200 400

(IN FEET)

1 inch = 100 ft.

DAVIS SURVEYING INC. TROY, MONTANA (406)295-5441