LINCOLN COUNTY
DEPARTMENT OF ENVIRONMENTAL HEALTH
WASTEWATER TREATMENT AND DISPOSAL SYSTEM PERMIT

Issue Date: 11/19/2012 Expiration Date: 11/20/2013

Property Owner: Lawrence Family Trust c/o: Greg K. Hanson, MH MOA

Address: [redacted]

Telephone: (Home) [redacted] (Work)

Installer: Kootenai Sand & Gravel License No. 109

XX

__ Direct Connection _____ Grinder Pump Connection _____ Lift Tank Connection

Describe: Sewer line connection to sewer main for approved Drainfield D-3

Parcel Description:

Legal: Lot 72

Address or Location: Mariner's Haven Phase III

Approved Design Criteria:

This lot is approved for one RV unit. This structural size may not be exceeded and wastewater flows are prohibited from exceeding 100 gallons per day. Any proposed increase in wastewater flows must be reviewed by and receive the approval of the Mariners Haven Environmental Review Board and the Montana DEQ Subdivision Section. Any activity that increases wastewater flows without prior review and approval is in violation of the conditions of approval and subject to enforcement action.

Special Instructions: INSTALL DIRECT SEWERLINE CONNECTION TO THE SEWER MAIN LINE FOR DRAINFIELD D-3 ACCORDING TO THE LOT LAYOUT AND DEQ APPROVAL. ANY DEVIATIONS FROM APPROVED PLAN MUST HAVE PRIOR AUTHORIZATION FROM THE MARINER'S HAVEN HOME OWNERS ASSOCIATION, DEQ AND THE DEPARTMENT.

Issued By: *Kendra J. Lind, R.S.*

Closure Statement:

I, _____, have inspected this system and found it to be in compliance with the conditions of the permit, and the DEQ Approval Statement requirements.

Signed: _____ *Date:* _____

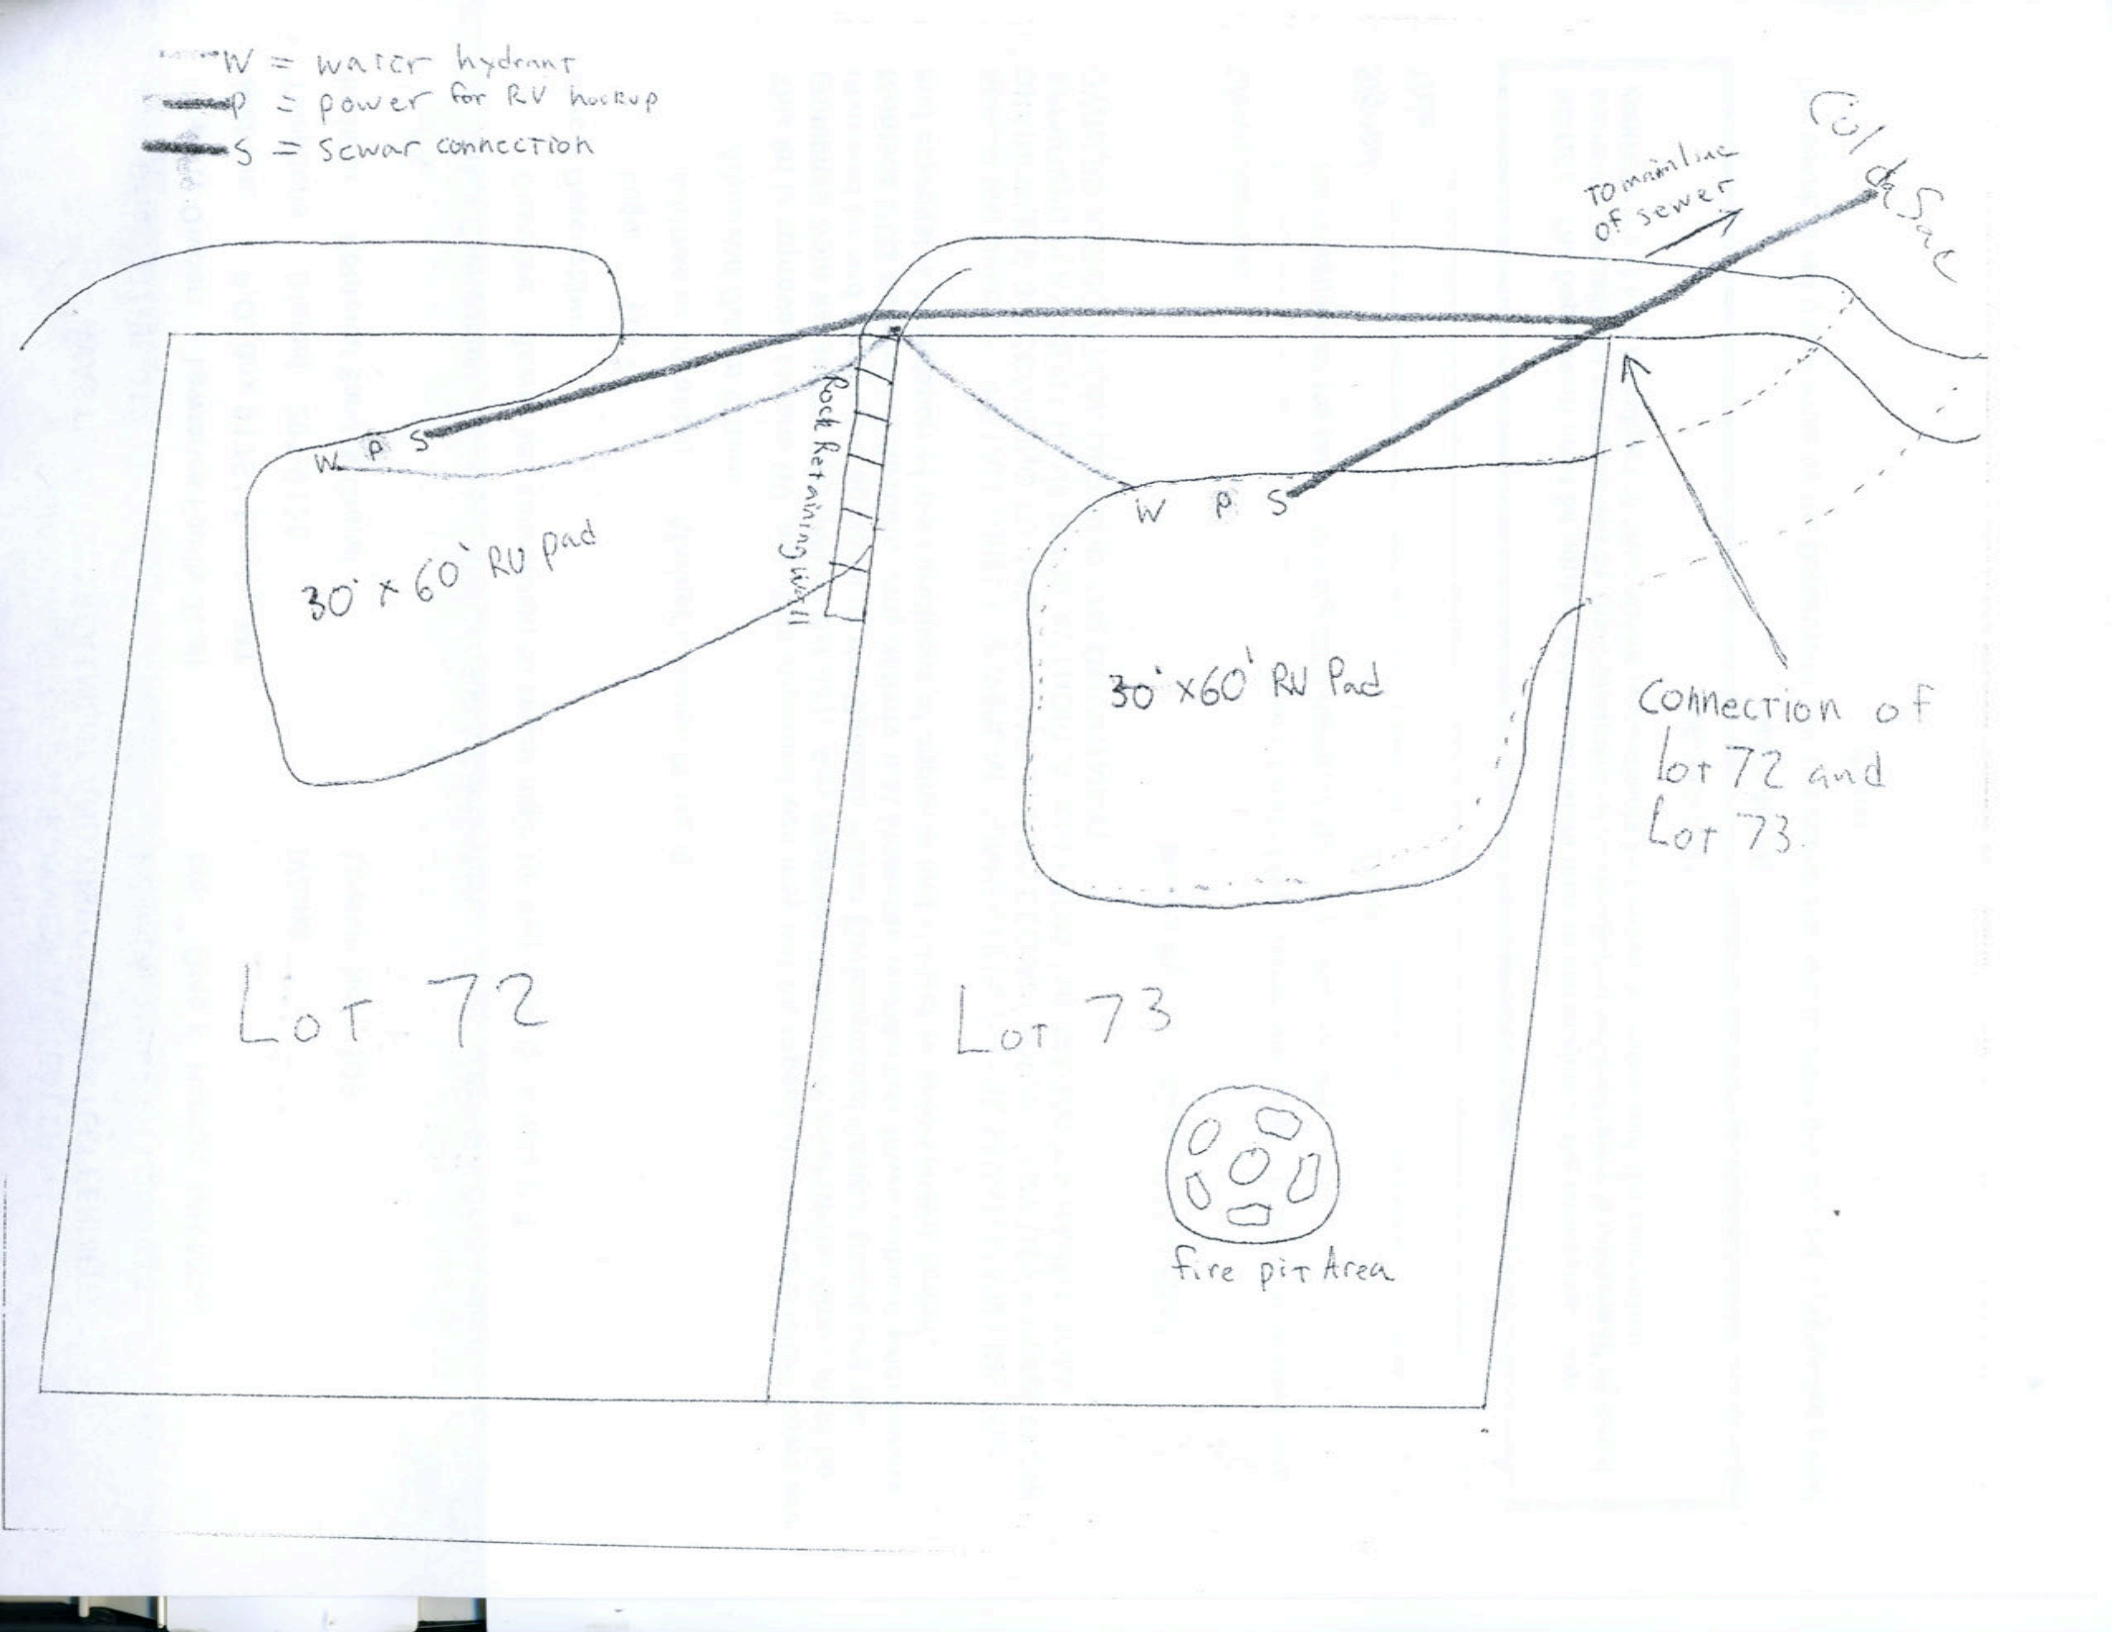
Title: _____

NOTICE: The Department must be notified at least 48 hours prior to installation of the connection. Any connection installation not inspected by the Department or its designated representative is considered an illegal connection and may be subject to fines and/or requirements to remove or reconstruct the connection.

406-293-7781

DISCLAIMER

This permit is not a guarantee by the Department that this connection will function properly for a prescribed period of time.


W = water hydrant
P = power for RV hookup
S = Sewar connection
To main line of sewer
Col Sac
W P S
Rock Retaining wall
30' x 60' RV Pad
W P S
30' x 60' RV Pad
Connection of Lot 72 and Lot 73.
Lot 72
Lot 73
fire pit Area