LINCOLN COUNTY
DEPARTMENT OF ENVIRONMENTAL HEALTH
WASTEWATER TREATMENT AND DISPOSAL SYSTEM PERMIT

Issue Date: 08/09/2013 Expiration Date: 08/10/2014

Property Owner: Ronald C. & Carol E. Michaud c/o:

Address: [redacted]

Telephone: (Home) [redacted] (Cell) [redacted]

Installer: Melvin D. Smith License No. 99

__XX__ New Installation _____ Existing System

_____ Repair _____ Replacement _____ Extension _____ Other

Describe: System for 3-bedroom home & a shop with a lavatory (4-bedroom equivalent sizing). Shop lavatory sewer line will be used to facilitate temporary travel-trailer septic connection during construction of home, with connection discontinued upon completion and occupancy of permanent residence.

Parcel Description:

Legal: S35 T32 R34 Lot 3 of Kootenai Valley Estates

Address or Location: 340 Estate Drive

Approved Design Criteria:

Bedrooms: 3+ Septic Tank Size: 1500 gallons Drainfield Size: 300 Linear Feet

SYSTEM MUST INCLUDE INSTALLATION OF EFFLUENT FILTER AT SEPTIC TANK OUTLET !!

Special Instructions: INSTALL SYSTEM ACCORDING TO LAYOUT, DEQ-4 AND LINCOLN COUNTY WASTEWATER REGULATION #3. ANY DEVIATIONS FROM APPROVED PLAN MUST BE AUTHORIZED BY THE DEPARTMENT.

Issued By: *Kendra J. Lind, R.S.*

Closure Statement:

I, _____, have inspected this system and found it to be in compliance with the conditions of the permit, and the Lincoln County Wastewater Treatment and Disposal Regulation.

Signed: _____ *Date:* _____

Title: _____


NOTICE: The Department must be notified at least 48 hours prior to backfilling the system. Any system not inspected by the Department or its designated representative prior to closure is an illegal installation in violation of Lincoln County Health Board Regulation No. 3. Illegal installations may result in fines and/or requirements to remove or reconstruct the system.

406-283-2442

DISCLAIMER

This permit is not a guarantee by the Department that the system will function properly for a prescribed period of time.

LOT LAYOUT
RONALD & CAROL MICHAUD
LOT 3
KOOTENAI VALLEY ESTATES

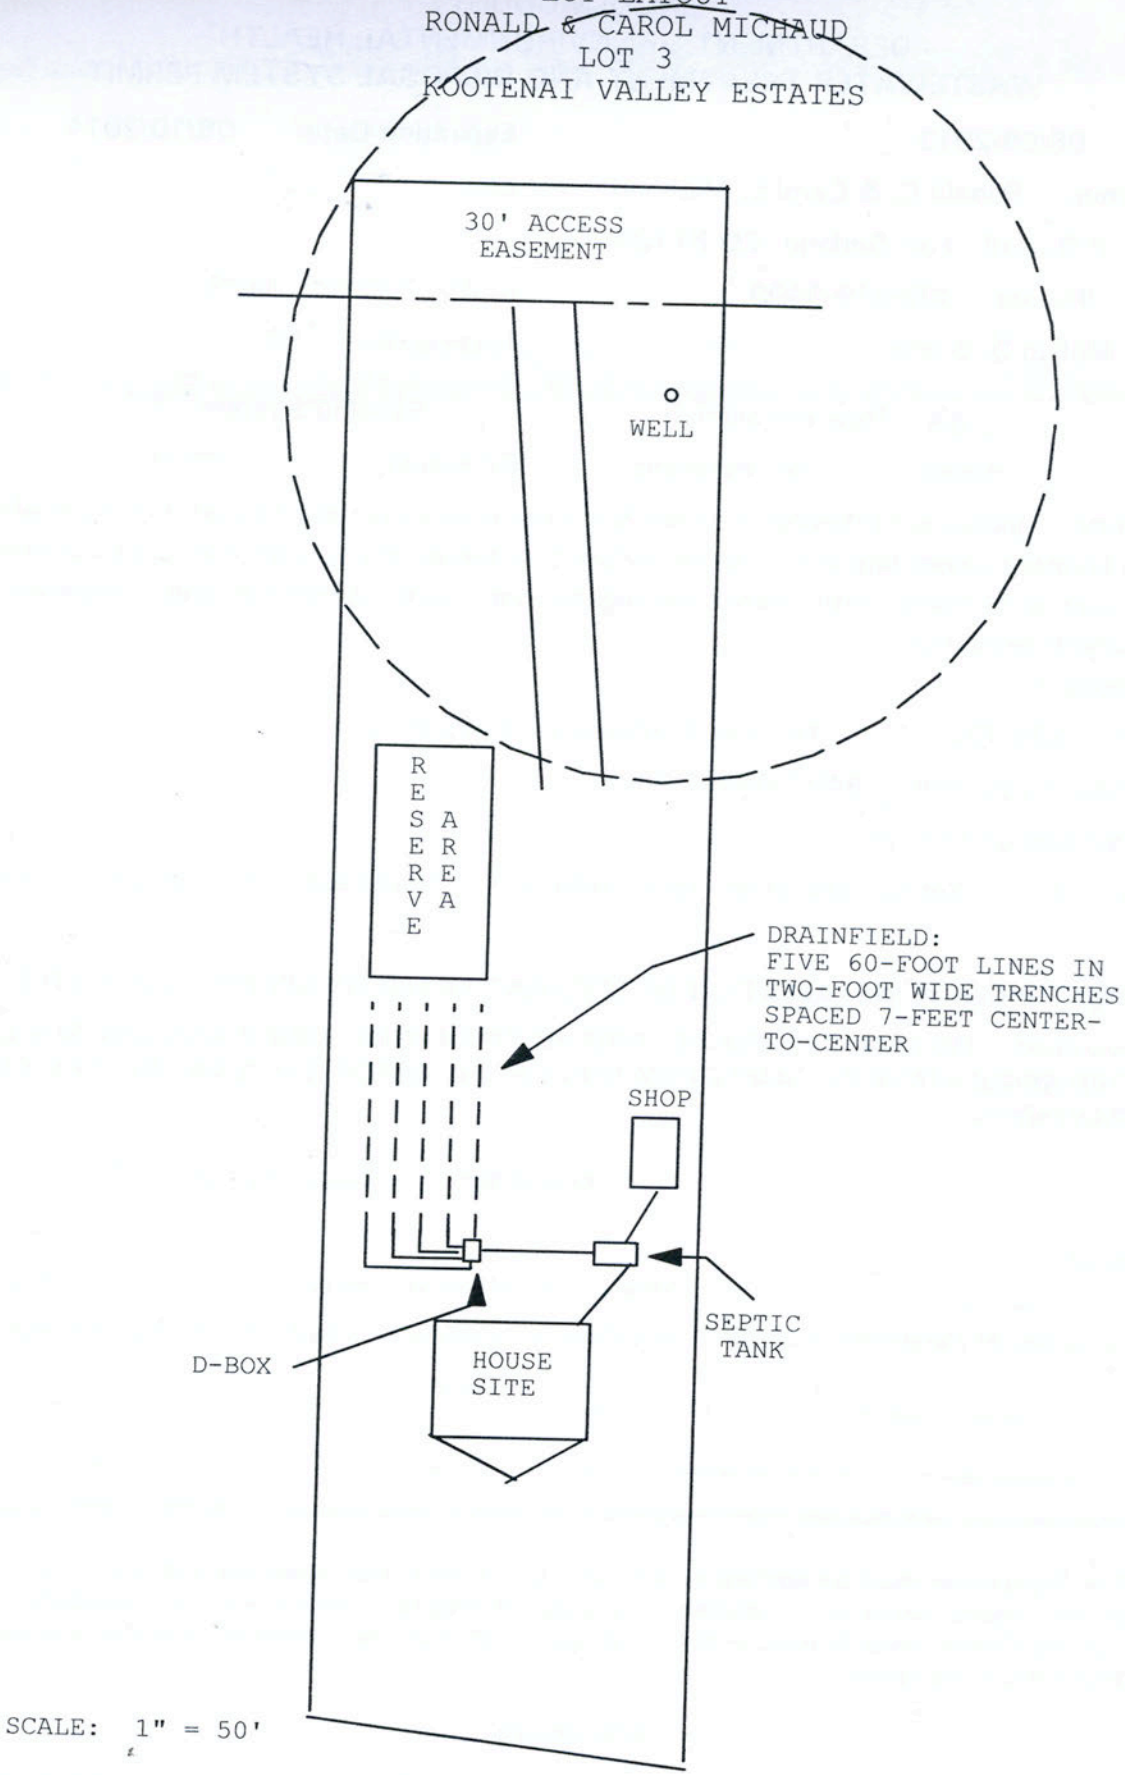

SCALE: 1" = 50'

KOOTENAI RIVER