LINCOLN COUNTY
DEPARTMENT OF ENVIRONMENTAL HEALTH
WASTEWATER TREATMENT AND DISPOSAL SYSTEM PERMIT

Issue Date: 09/04/2012 Expiration Date: 09/05/2013

Property Owner: Tungsten Holdings c/o:

Address: [redacted]

Telephone: (Home) (Work) [redacted]

Installer: License No.

___ New Installation __XX__ Existing System

____ Repair __XX__ Replacement___ ___ Extension _____ Other

Describe: Using gravelless cham bers – sizing reduction allowed per "Drainfield Size" below.

Parcel Description:

Legal: S23 T30 R31 Lot 20in Block 1 of Austin Acres

Address or Location: 446 Farm to Market Road

Approved Design Criteria:

Bedrooms: 3 Septic Tank Size: 1000 gallons Drainfield Size: 144 Linear Feet

SYSTEM MUST INCLUDE INSTALLATION OF EFFLUENT FILTER AT SEPTIC TANK OUTLET !!

Special Instructions: ***INSTALL SYSTEM ACCORDING TO LAYOUT, DEQ-4 AND LINCOLN COUNTY WASTEWATER REGULATION #3. ANY DEVIATIONS FROM APPROVED PLAN MUST BE AUTHORIZED BY THE DEPARTMENT.***

Issued By: *Kendra L. Land, R.S.*

Closure Statement:

I, Pete Gates *, have inspected this system and found it to be in compliance with the conditions of the permit and the Lincoln County Wastewater Treatment and Disposal Regulation.*

Signed: _____ *Date:* 9-5-12

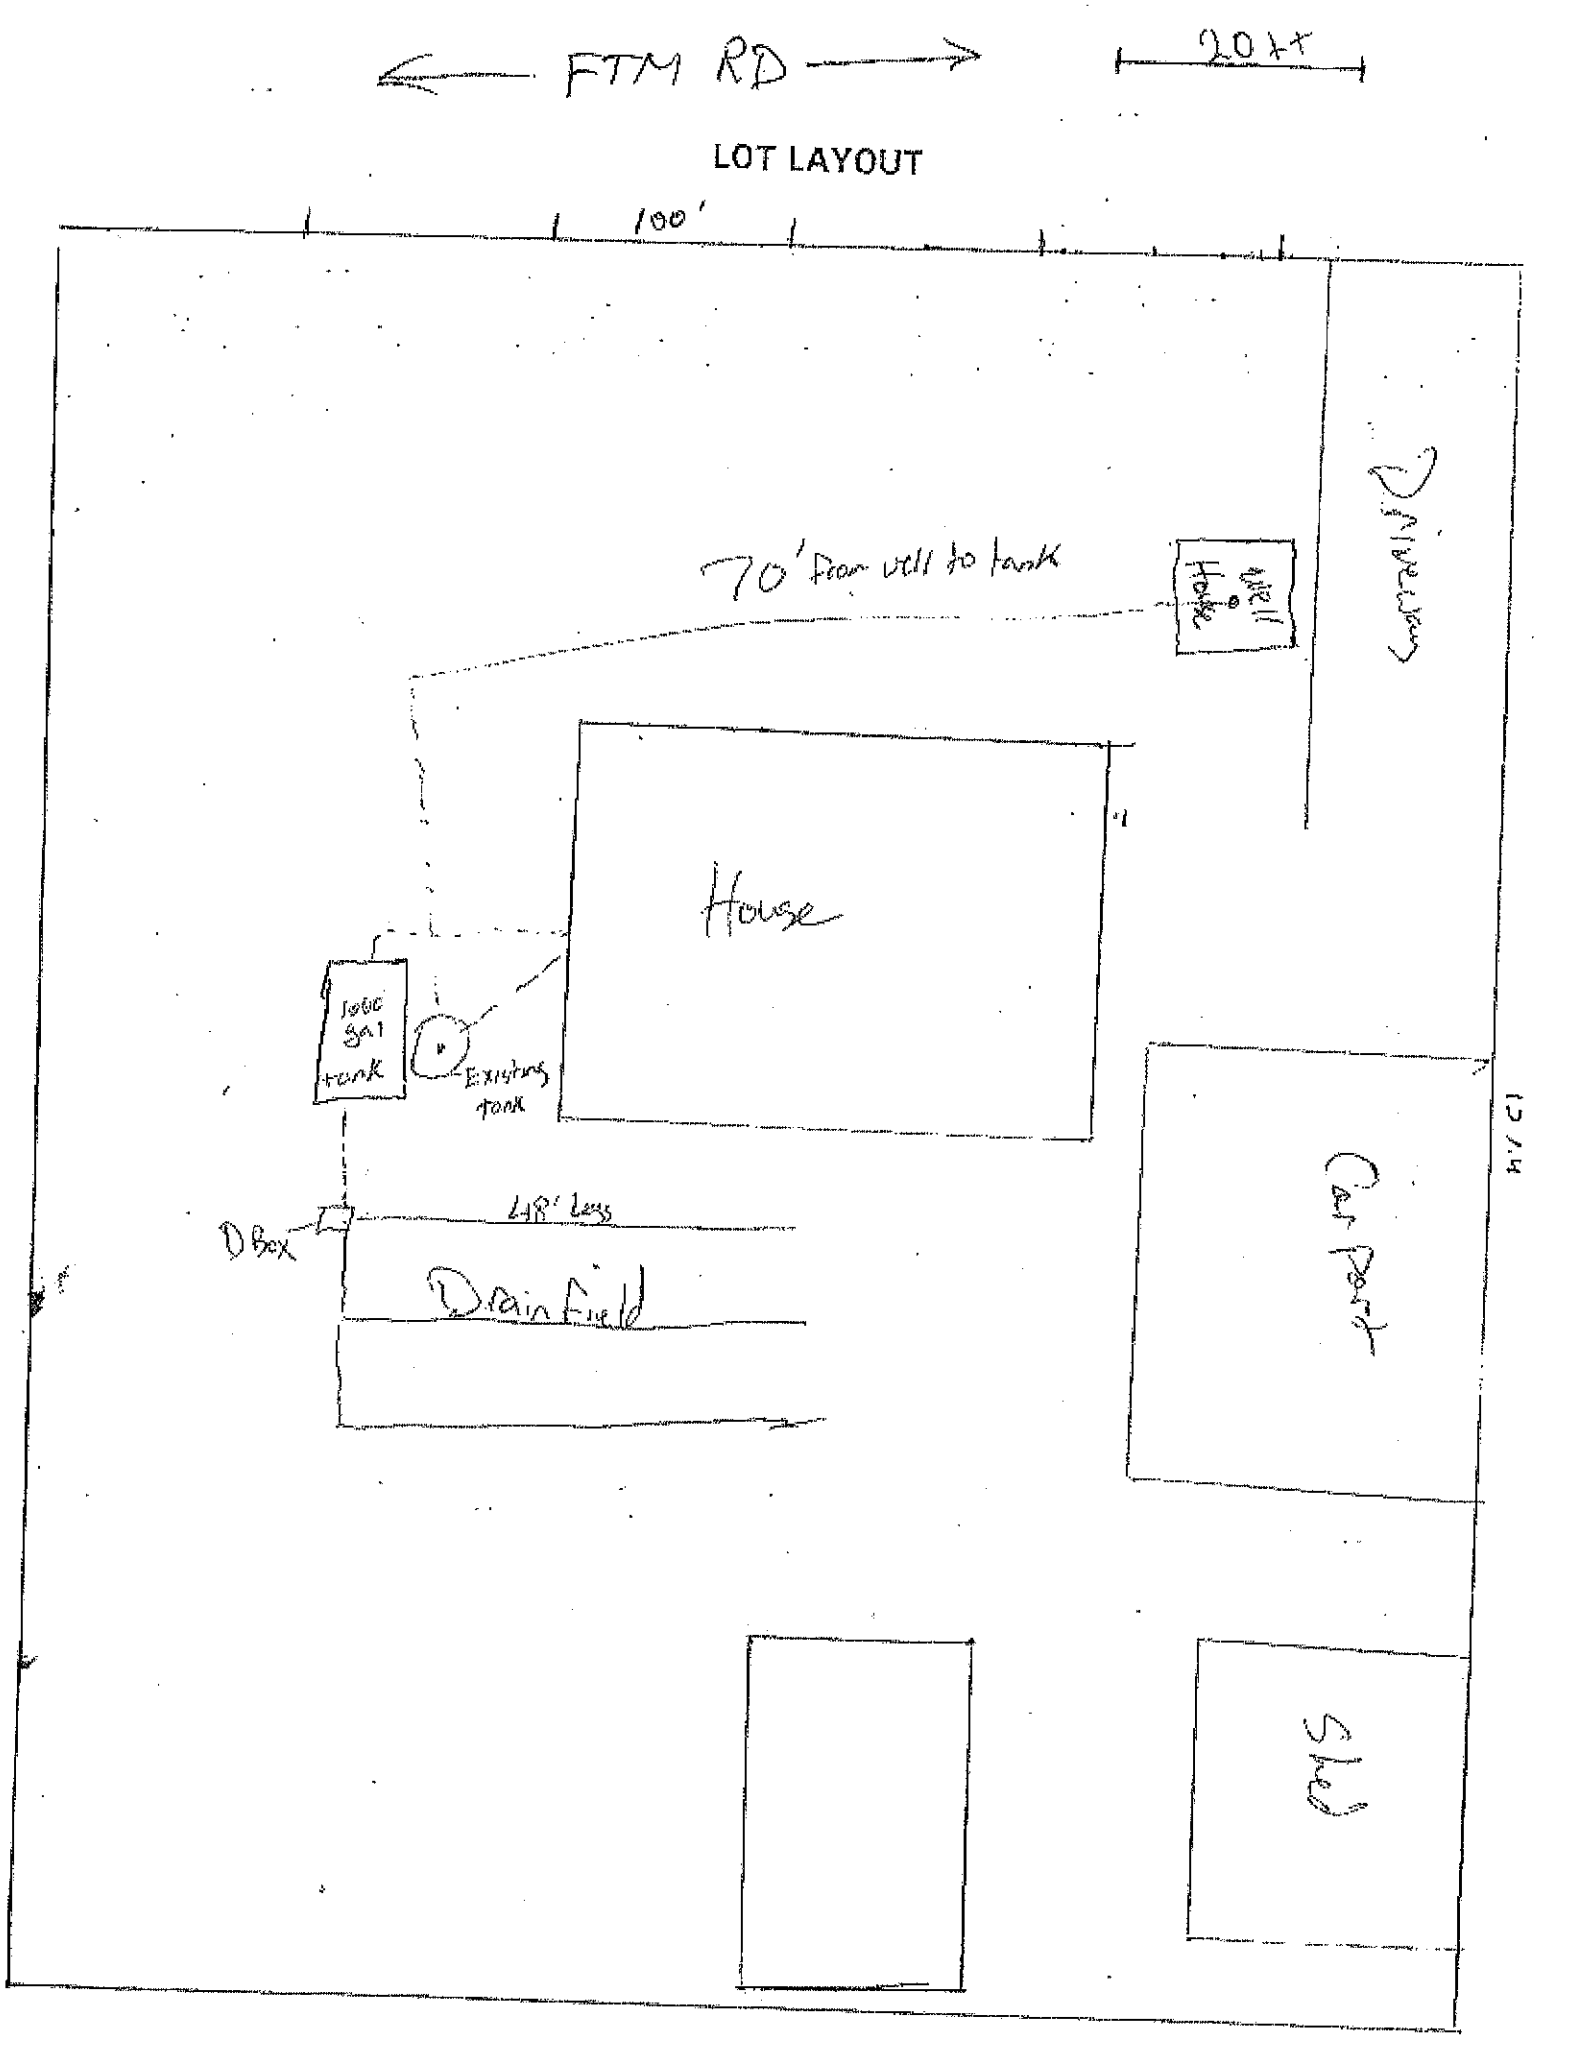
Title: Septic Installer

NOTICE: The Department must be notified at least 48 hours prior to backfilling the system. Any system not inspected by the Department or its designated representative prior to closure is an illegal installation in violation of Lincoln County Health Board Regulation No. 3. Illegal installations may result in fines and/or requirements to remove or reconstruct the system.

406-283-2442

DISCLAIMER

This permit is not a guarantee by the Department that the system will function properly for a prescribed period of time.


FTM RD
20 ft
LOT LAYOUT
100'
Driveway
70' from well to tank
Well House
House
1000 Gal tank
Existing tank
48' Long
DBox
Drain Field
Car Port
Shed