# LINCOLN COUNTY
# DEPARTMENT OF ENVIRONMENTAL HEALTH
# WASTEWATER TREATMENT AND DISPOSAL SYSTEM PERMIT

Issue Date: 05/11/2011 Expiration Date: 05/12/2012

Property Owner: Gordon Bradshaw c/o:

Address: [redacted]

Telephone: (Home) [redacted] (Work) [redacted]

Installer: License No.

__XX__ New Installation _____ Existing System

_____ Repair _____ Replacement _____ Extension _____ Other

Describe: Using gravelless chambers – sizing reduction allowed per "Drainfield Size" below. Installing system for shop with lavatory and future 3-bedroom residence (4-bedroom equivalent size).

*Parcel Description*:

Legal: S17 T29 R33 Lot 2 of Elk Tracks Subdivision

Address or Location: 601 Doonan Mountain Road

*Approved Design Criteria*:

# Bedrooms: 4 Septic Tank Size: 1500 gallons Drainfield Size: 168 Linear Feet

**SYSTEM MUST INCLUDE INSTALLATION OF EFFLUENT FILTER AT SEPTIC TANK OUTLET !!**

***Special Instructions: INSTALL SYSTEM ACCORDING TO LAYOUT, DEQ-4 AND LINCOLN COUNTY WASTEWATER REGULATION #3. ANY DEVIATIONS FROM APPROVED PLAN MUST BE AUTHORIZED BY THE DEPARTMENT.***

**Issued By:** *Kendra J. Lind, R.S.*

*Closure Statement:*

*I, _____, have inspected this system and found it to be in compliance with the conditions of the permit, and the Lincoln County Wastewater Treatment and Disposal Regulation.*

*Signed:* _____ *Date:* _____

*Title:* _____

**NOTICE: The Department must be notified at least 48 hours prior to backfilling the system. Any system not inspected by the Department or its designated representative prior to closure is an illegal installation in violation of Lincoln County Health Board Regulation No. 3. Illegal installations may result in fines and/or requirements to remove or reconstruct the system.**

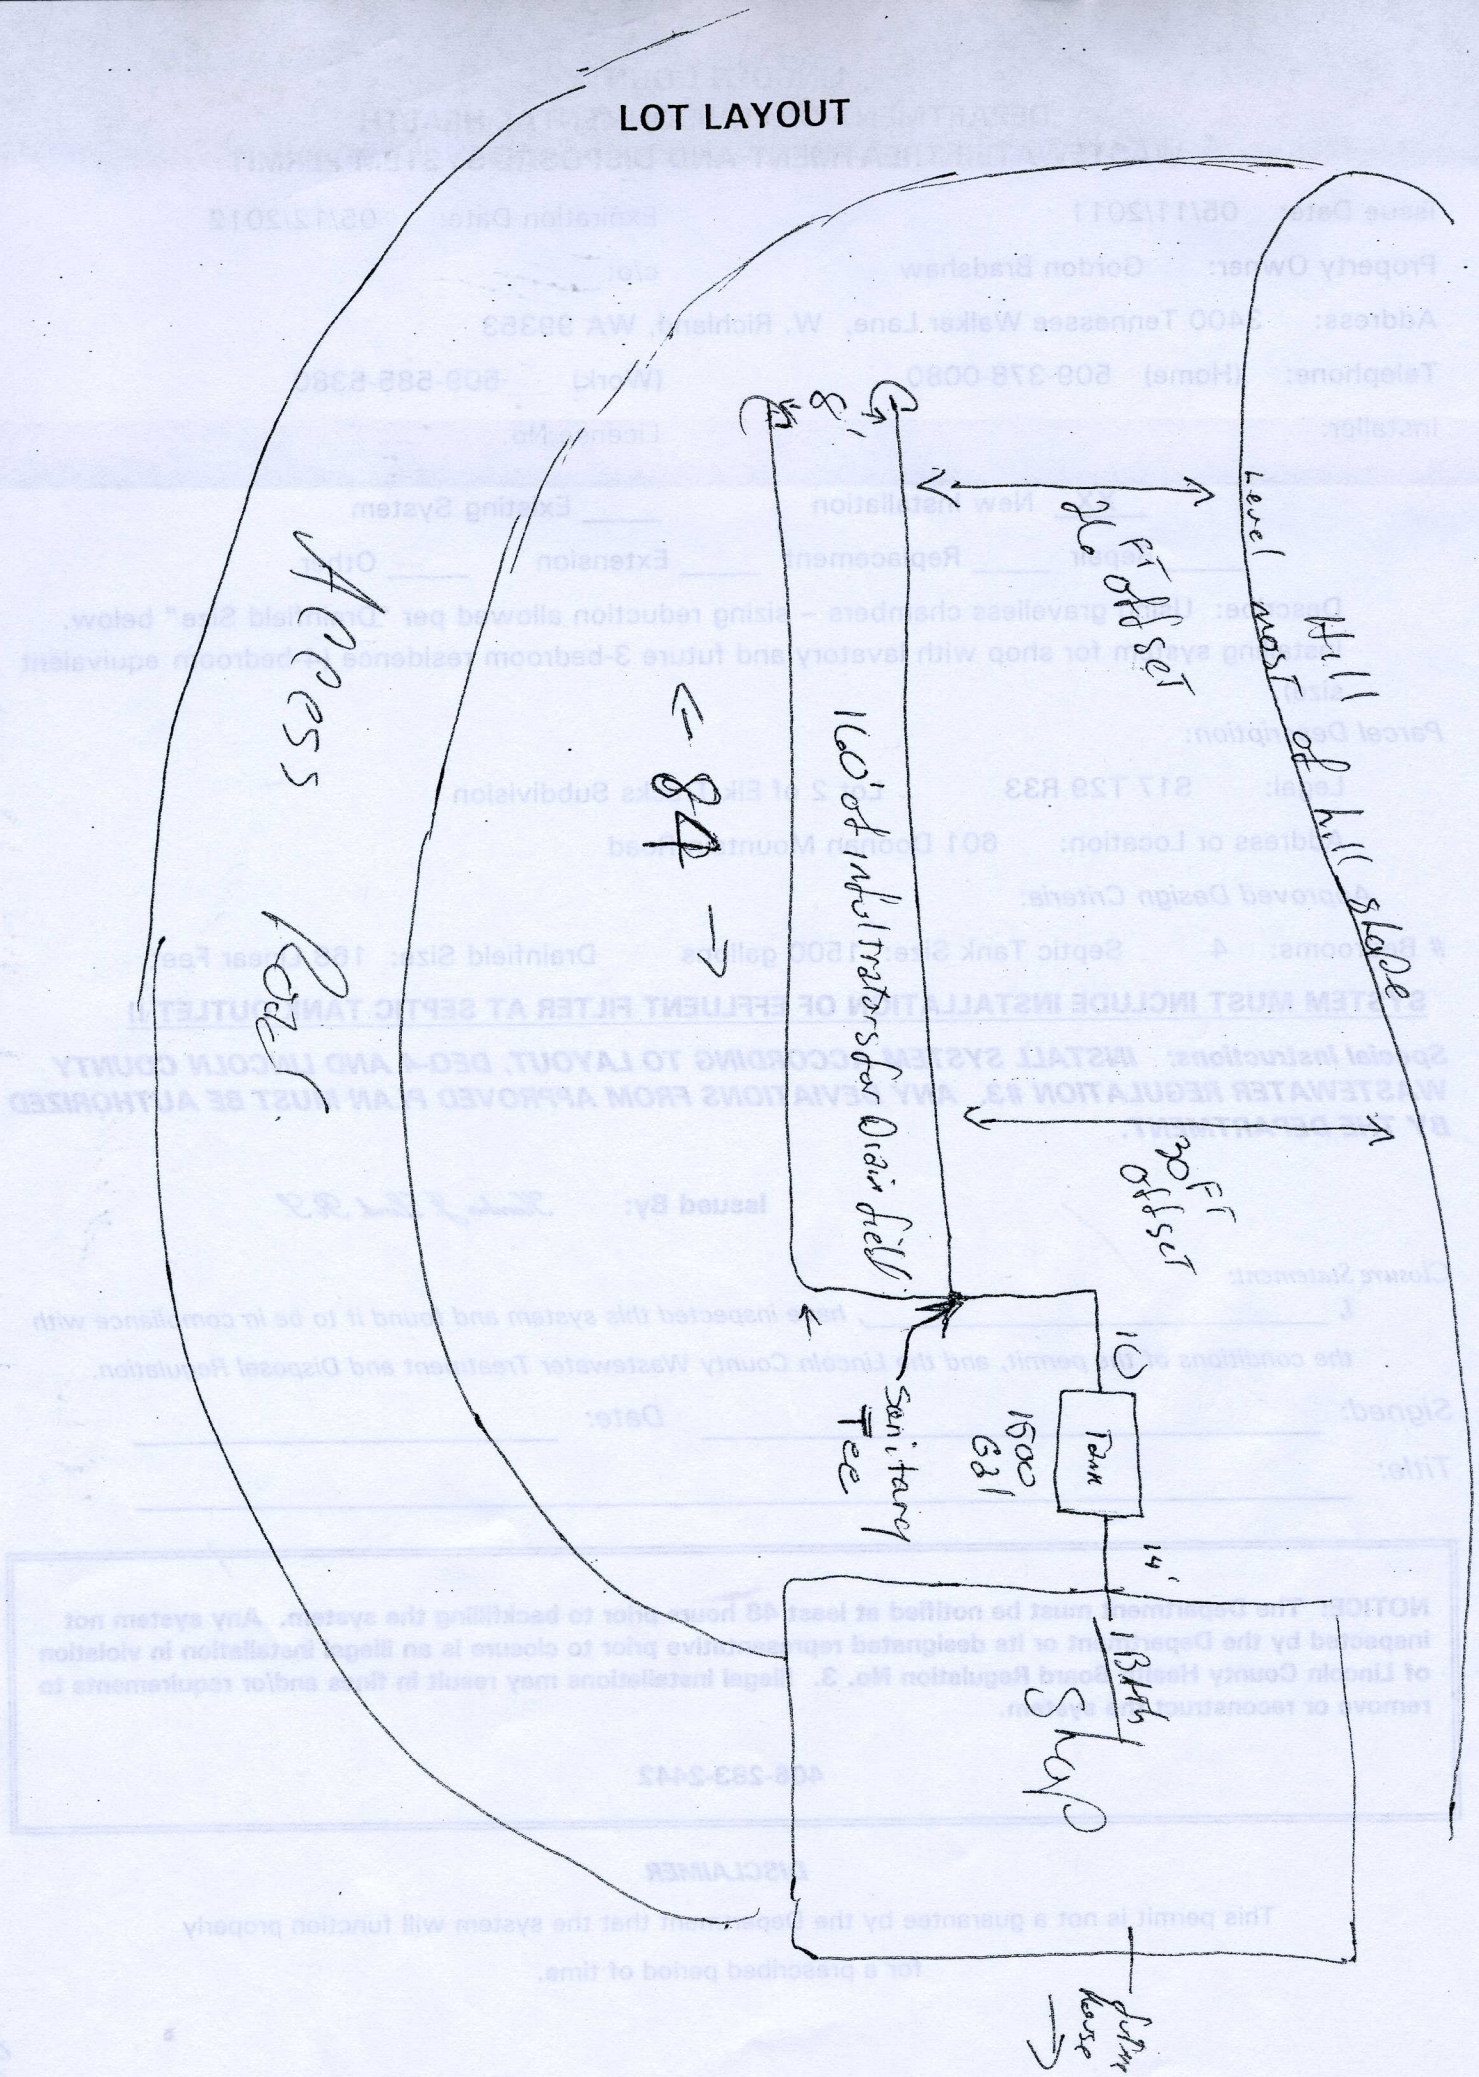
**406-283-2442**

***DISCLAIMER***

This permit is not a guarantee by the Department that the system will function properly for a prescribed period of time.

SV

# LOT LAYOUT


Hill
Level cost of hill slope
20 FT offset
30 FT offset
160' of infiltrators for drain field
<- 84 ->
Access Road
10
1500 Gal
Tank
Sanitary Tee
14'
1BATH
Shop
Future House