LINCOLN COUNTY
DEPARTMENT OF ENVIRONMENTAL HEALTH
WASTEWATER TREATMENT AND DISPOSAL SYSTEM PERMIT

Issue Date: 06/02/2011 Expiration Date: 06/03/2012

Property Owner: Gene Bushnell c/o:

Address: [redacted]

Telephone: (Home) [redacted] (Work)

Installer: Keith Mack License No. 111

__XX__ New Installation _____ Existing System

_____ Repair _____ Replacement _____ Extension _____ Other

Describe:

Parcel Description:

Legal: S32 T34 R34 Lot 2A of Curley Creek Subdivision

Address or Location: Old Highway 2

Approved Design Criteria:

Bedrooms: 2 Septic Tank Size: 1000 gallons Drainfield Size: 190 Linear Feet

SYSTEM MUST INCLUDE INSTALLATION OF EFFLUENT FILTER AT SEPTIC TANK OUTLET !!

Special Instructions: INSTALL SYSTEM ACCORDING TO LAYOUT, DEQ-4 AND LINCOLN COUNTY WASTEWATER REGULATION #3. ANY DEVIATIONS FROM APPROVED PLAN MUST BE AUTHORIZED BY THE DEPARTMENT.

Issued By: *Kendra J. Lind, R.S.*

Closure Statement:

I, _____, have inspected this system and found it to be in compliance with the conditions of the permit, and the Lincoln County Wastewater Treatment and Disposal Regulation.

Signed: _____ *Date:* _____

Title: _____

NOTICE: The Department must be notified at least 48 hours prior to backfilling the system. Any system not inspected by the Department or its designated representative prior to closure is an illegal installation in violation of Lincoln County Health Board Regulation No. 3. Illegal installations may result in fines and/or requirements to remove or reconstruct the system.


406-283-2442

DISCLAIMER

This permit is not a guarantee by the Department that the system will function properly for a prescribed period of time.

LOT LAYOUT

CURLEY CREEK SUBDIVISION
AMENDED PLAT OF LOT 2
N 1/4, SECTION 32, T34N, R34W
LINCOLN COUNTY, MONTANA

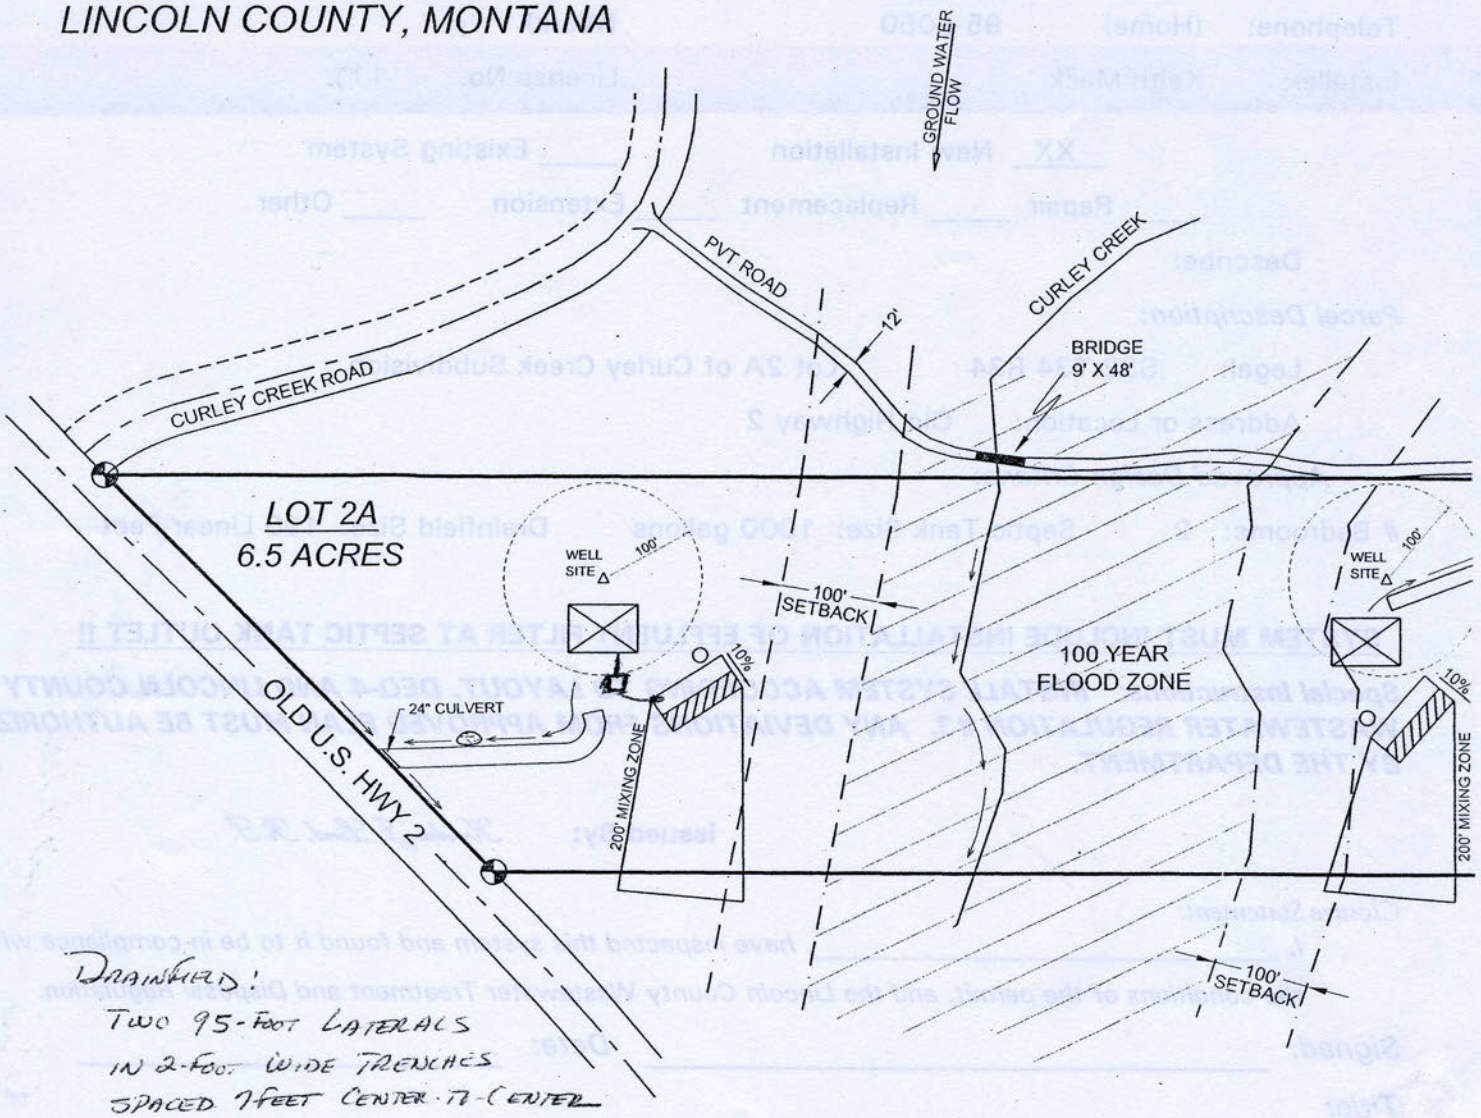

LEGEND

- SOIL PROFILE HOLE
- DRAINFIELD & REPLACEMENT AREA
- DRAINAGE DITCH
- SWALE
- ROCK FILTER DAM
- HOUSE SITE

wg, 4/6/2007 10:25:20 AM, Konica