LINCOLN COUNTY
DEPARTMENT OF ENVIRONMENTAL HEALTH
WASTEWATER TREATMENT AND DISPOSAL SYSTEM PERMIT

Issue Date: 9/17/2007 Expiration Date: 9/17/2008

Property Owner: Chapel of Praise c/o: Koocanusa Plumbing & Electric

Address: [redacted]

Telephone: (Home) (Work)

Installer: Koocanusa Plumbing & Electric License No. 8

Proposed Work: (Check One) __X__ New Installation __X__ Existing System

_____ Repair _____ Replacement _____ Extension _____ Other

Describe: Installing elevated sand mound.

Parcel Description:

Legal: S9 T35N R26W

Address or Location:

Approved Design Criteria:

Flow: 2500 GPD Septic Tank Size: 2-2000 gallons (4000 total) Drainfield Size: 2520 square feet

Pump Tank Size: 1000 gallons

SYSTEM MUST INCLUDE INSTALLATION OF EFFLUENT FILTER AT SEPTIC TANK OUTLET !!

Special Instructions: INSTALL SYSTEM ACCORDING TO LAYOUT AND LINCOLN COUNTY WASTEWATER REGULATION #3. ANY DEVIATIONS FROM APPROVED PLAN MUST BE AUTHORIZED BY THE DEPARTMENT.

Issued By: *Lori Kelley-Bowe, S.I.T.*

Closure Statement:

I, _____, have inspected this system and found it to be in compliance with the conditions of the permit, and the Lincoln County Wastewater Treatment and Disposal Regulation.

Signed: _____ *Date:*

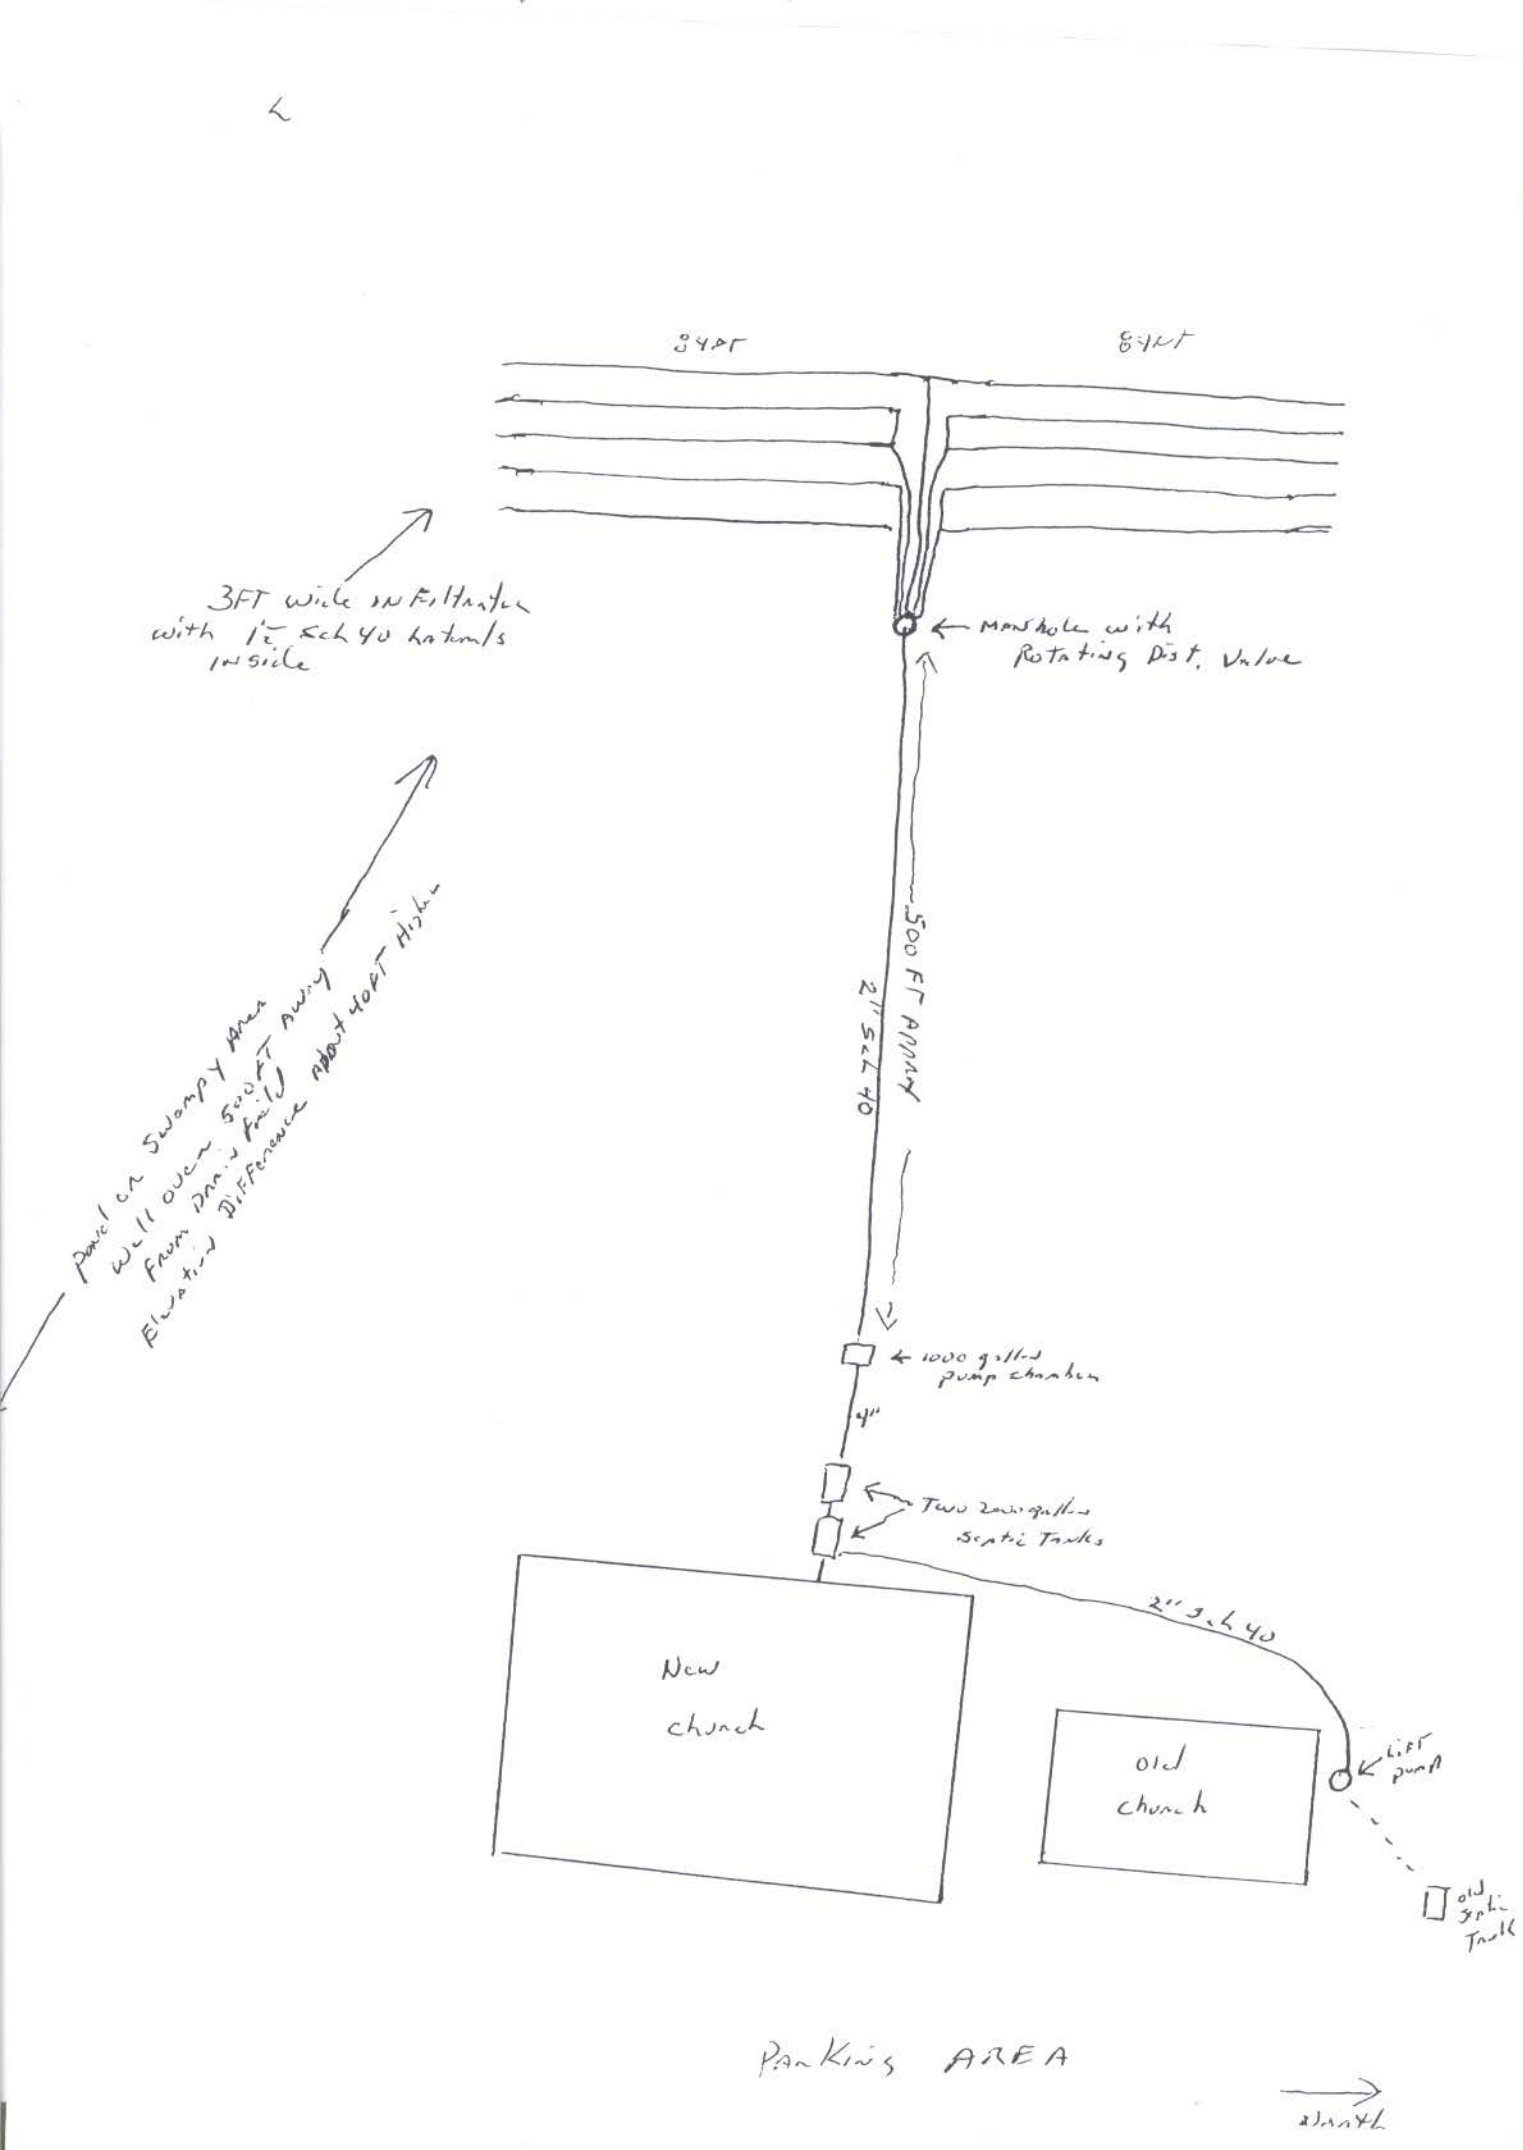
Title:

NOTICE: The Department must be notified at least 48 hours prior to backfilling the system. Any system not inspected by the Department or its designated representative prior to closure is an illegal installation in violation of Lincoln County Health Board Regulation No. 3. Illegal installations may result in fines and/or requirements to remove or reconstruct the system.

406-293-7781

DISCLAIMER

This permit is not a guarantee by the Department that the system will function properly for a prescribed period of time.


West
3 FT
6 FT
3FT wide SAND Filtration with 1½ Sch 40 laterals inside
MANHOLE with Rotating Dist. Valve
Panel on Swampy Area will open 500 FT away from Drain field Elevation Difference about 40FT High
500 FT ARRAY
2" SCH 40
1000 gallon pump chamber
4"
Two 2000 gallon Septic Tanks
2" SCH 40
New church
old church
LIFT pump
old Septic Tank
PARKING AREA