LINCOLN COUNTY
DEPARTMENT OF ENVIRONMENTAL HEALTH
WASTEWATER TREATMENT AND DISPOSAL SYSTEM PERMIT

Issue Date: 07/30/2012 Expiration Date: 07/31/2013

Property Owner: Bob Chase c/o: Greg Hansn, Manager HOA

Address: [redacted]

Telephone: (Home) [redacted] (Work) [redacted]

Installer: Riding High Excavation License No. 47346

XX Direct Connection _____ Grinder Pump Connection _____ Lift Tank Connection

Describe: Sewer line connection to sewer main for approved "Common Drainfield A & B"

Parcel Description:

Legal: S11 T36 R28 Lot 1 in Phase II of Mariner's Haven

Address or Location: 193 Eagles Nest Drive

Approved Design Criteria:

This lot is approved for one RV. This structural size may not be exceeded and wastewater flows are prohibited from exceeding 280 gallons per day. Any proposed increase in wastewater flows must be reviewed by and receive the approval of the Mariners Haven Environmental Review Board and the Montana DEQ Subdivision Section. Any activity that increases wastewater flows without prior review and approval is in violation of the conditions of approval and subject to enforcement action.

Special Instructions: INSTALL DIRECT SEWERLINE CONNECTION TO THE SEWER MAIN LINE FOR "COMMON DRAINFIELD A & B" ACCORDING TO THE LOT LAYOUT AND DEQ APPROVAL STATEMENT E.Q. #08-2971. ANY DEVIATIONS FROM APPROVED PLAN MUST HAVE PRIOR AUTHORIZATION FROM THE MARINER'S HAVEN HOA/ENVIRONMENTAL REVIEW BOARD, DEQ AND THE DEPARTMENT.

Issued By: *Kendra J. Lind, R.S.*

Closure Statement:

I, _____, have inspected this system and found it to be in compliance with the conditions of the permit, and the DEQ Approval Statement requirements.

Signed: _____ *Date:* _____

Title: _____

NOTICE: The Department must be notified at least 48 hours prior to installation of the connection. Any connection installation not inspected by the Department or its designated representative is considered an illegal connection and may be subject to fines and/or requirements to remove or reconstruct the connection.

406-293-7781


DISCLAIMER

This permit is not a guarantee by the Department that this connection will function properly for a prescribed period of time.

MARINERS HAVEN DESIGN GUIDELINES	Environmental Review Board	Form #: ERB-02 Revision: 3 Date: 02.20.2011

Design Approval Application Form

SITE PLAN

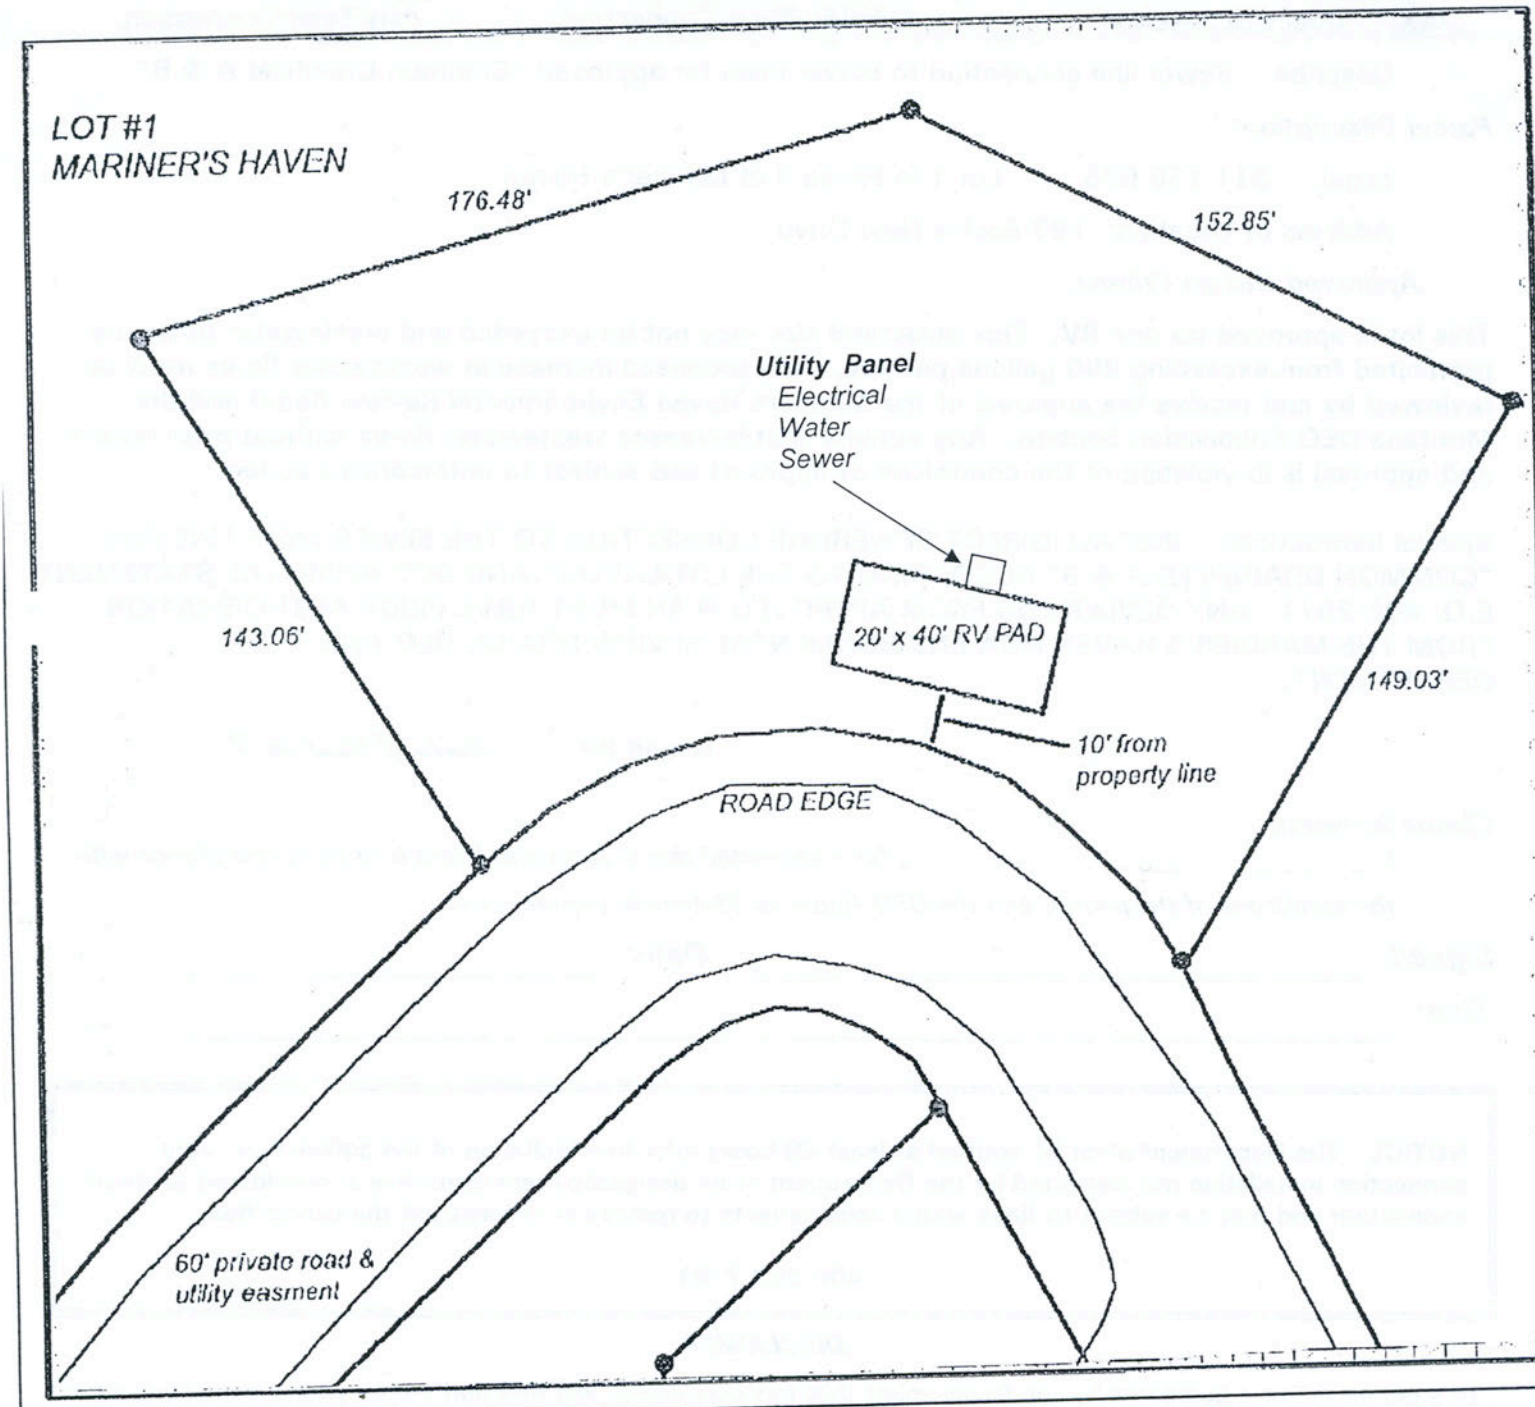

A lot layout must be drawn in plan view showing the following:

- ✓ Lot Line
- ✓ Set Backs
- ✓ Building Envelop
- ✓ Building Footprint