LINCOLN COUNTY
DEPARTMENT OF ENVIRONMENTAL HEALTH
WASTEWATER TREATMENT AND DISPOSAL SYSTEM PERMIT

Issue Date: 01/21/2011 Expiration Date: 01/22/2012

Property Owner: Phillip & Becky Coblentz c/o: Davis Surveying, Inc.

Address: [redacted]

Telephone: (Home) (Work) [redacted]

Installer: License No.

__XX__ New Installation _____ Existing System

_____ Repair _____ Replacement _____ Extension _____ Other

Describe: Installing elevated sand mound system per Davis Surveying, Inc. design.

Parcel Description:

Legal: NW-1/4 SE-1/4 S17 T29 R30

Address or Location: Tract 2 of COS No. 2820

Approved Design Criteria:

Bedrooms : 3 Septic Tank Size: 1000 gallons Drainfield Size: 300 Square Feet

Dosing Tank Size: 500 gallons

SYSTEM MUST INCLUDE INSTALLATION OF EFFLUENT FILTER AT SEPTIC TANK OUTLET !!

Special Instructions: INSTALL PRESSURE-DOSED SAND MOUND SYSTEM ACCORDING TO LAYOUT, DAVIS SURVEYING DESIGN, DEQ-4 AND LINCOLN COUNTY WASTEWATER REGULATION #3. ANY DEVIATIONS FROM APPROVED PLAN MUST BE AUTHORIZED BY THE DEPARTMENT.

Issued By: *Kendra J. Lind, R.S.*

Closure Statement:

I, _____, have inspected this system and found it to be in compliance with the conditions of the permit, and the Lincoln County Wastewater Treatment and Disposal Regulation.

Signed: _____ *Date:* _____

Title: _____


NOTICE: The Department must be notified at least 48 hours prior to backfilling the system. Any system not inspected by the Department or its designated representative prior to closure is an illegal installation in violation of Lincoln County Health Board Regulation No. 3. Illegal installations may result in fines and/or requirements to remove or reconstruct the system.

406-293-7781

DISCLAIMER

This permit is not a guarantee by the Department that the system will function properly for a prescribed period of time.


LINCOLN COUNTY, MONTANA
LOT LAYOUT
TRACT 2 OF C.O.S. NO. 2820
IN THE NW1/4 SE1/4 SECTION 17,
TWP. 29 N., R. 30 W., P.M.M.
FOR: PHILLIP & BECKY COBLENTZ DATE: JUNE 2010

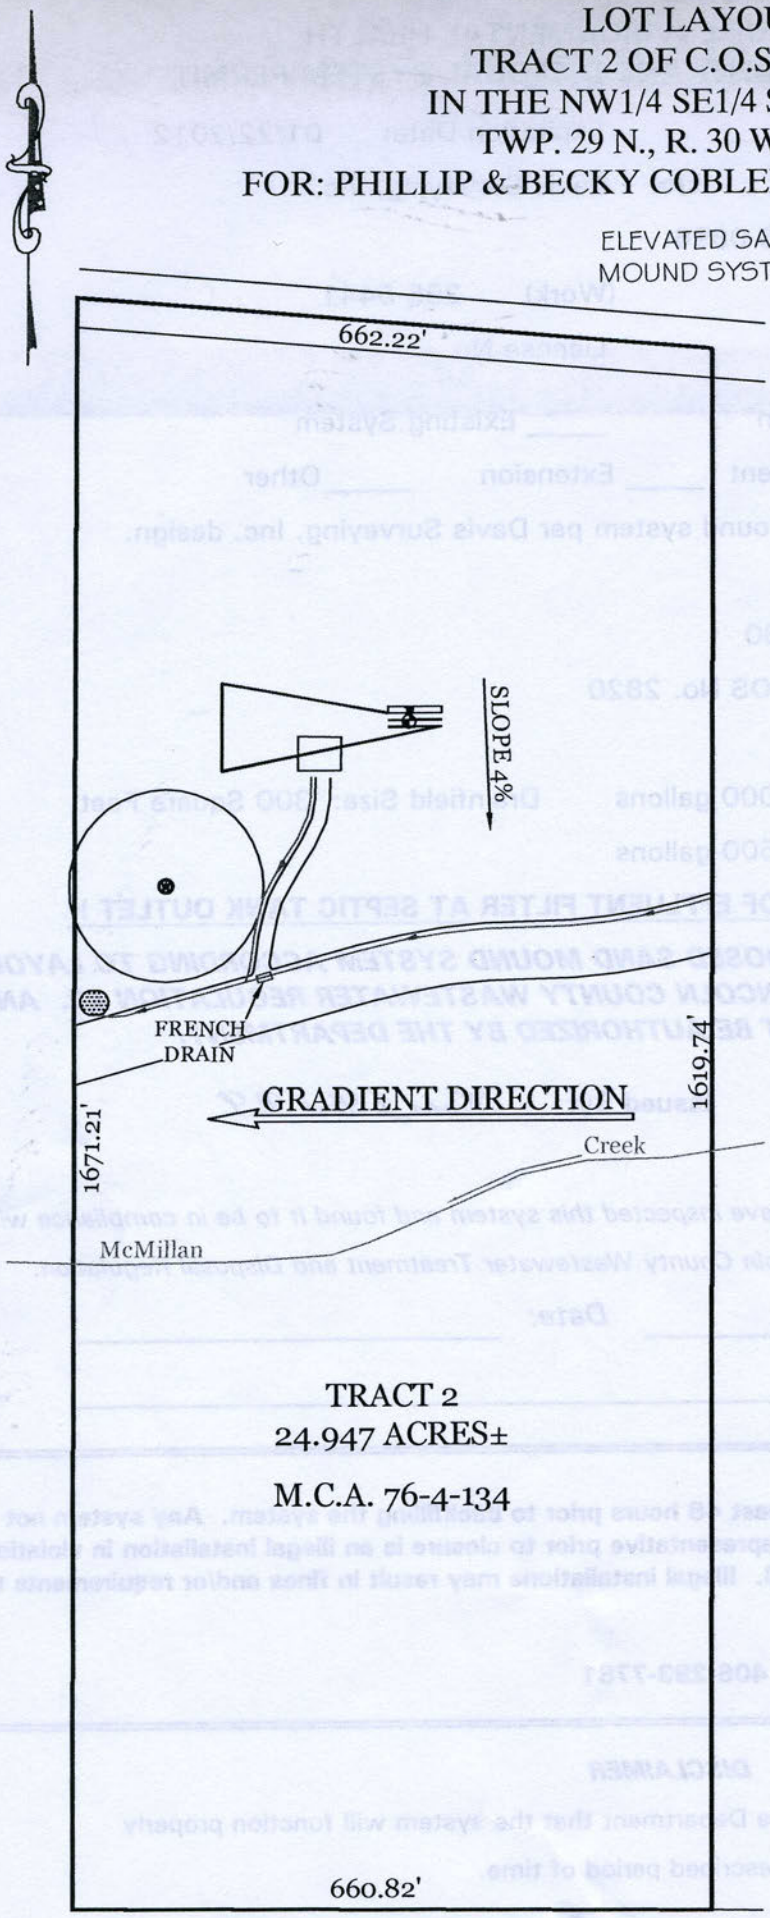

NO WELLS OR SEPTICS WITHIN 100' OF PROPERTY BOUNDARIES

THE LOT OWNER IS RESPONSIBLE FOR THE MAINTENANCE OF ALL STORMWATER STRUCTURES REFER TO THE STORMWATER MAINTENANCE PLAN FOR MORE INFORMATION

DETAIL OF DITCH
1 1/2" TO 2"
WASHED ROCK

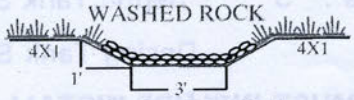

ALONG THE UPPER
DITCH LINE OF
APPROACH ROAD

LEGEND

- TP — SOILS PROFILE
- W — PROPOSED WELL SITE (R=100')
- STORMWATER POND 25'x 30'x 2'
- PROPOSED BUILDING SITE
- SLOPE
- GRADIENT DIRECTION
- PROPOSED SEPTIC SITE 2-56' TRENCHES 7' APART
- REPLACEMENT SITE 2-56' TRENCHES 7' APART
- 200' MIXING ZONE

TRACT 2
24.947 ACRES±

M.C.A. 76-4-134

SCALE
1 INCH = 200 FT.

Davis Surveying Inc.
TROY MONTANA, (406)295-5441

DATE: 07/28/09	Land Projects 2009
DRAWN BY: MDM	FILE: T29R30S17.DWG