**LINCOLN COUNTY**
**DEPARTMENT OF ENVIRONMENTAL HEALTH**
**WASTEWATER TREATMENT AND DISPOSAL SYSTEM PERMIT**

Issue Date: 10/25/2010 Expiration Date: 10/26/2011

Property Owner: LeRoy & Lynnette Johnson c/o:

Address: [redacted]

Telephone: [redacted] (Work)

Installer: Melvin D. Smith License No. 99

__XX__ New Installation _____ Existing System

_____ Repair _____ Replacement _____ Extension _____ Other

Describe:

*Parcel Description*:

Legal: N-1/2 SW-1/4 SE-1/4 S32 T34 R34

Address or Location: 4098 Old U.S. Highway 2

*Approved Design Criteria*:

# Bedrooms: 3 Septic Tank Size: 1000 gallons Drainfield Size: 190 Linear Feet

**SYSTEM MUST INCLUDE INSTALLATION OF EFFLUENT FILTER AT SEPTIC TANK OUTLET !!**

***Special Instructions: INSTALL SYSTEM ACCORDING TO LAYOUT, DEQ-4 AND LINCOLN COUNTY WASTEWATER REGULATION #3. ANY DEVIATIONS FROM APPROVED PLAN MUST BE AUTHORIZED BY THE DEPARTMENT.***

**Issued By:** *Kendra J. Lind, R.S.*

*Closure Statement:*

*I, _____, have inspected this system and found it to be in compliance with the conditions of the permit, and the Lincoln County Wastewater Treatment and Disposal Regulation.*

*Signed:* _____ *Date:* _____

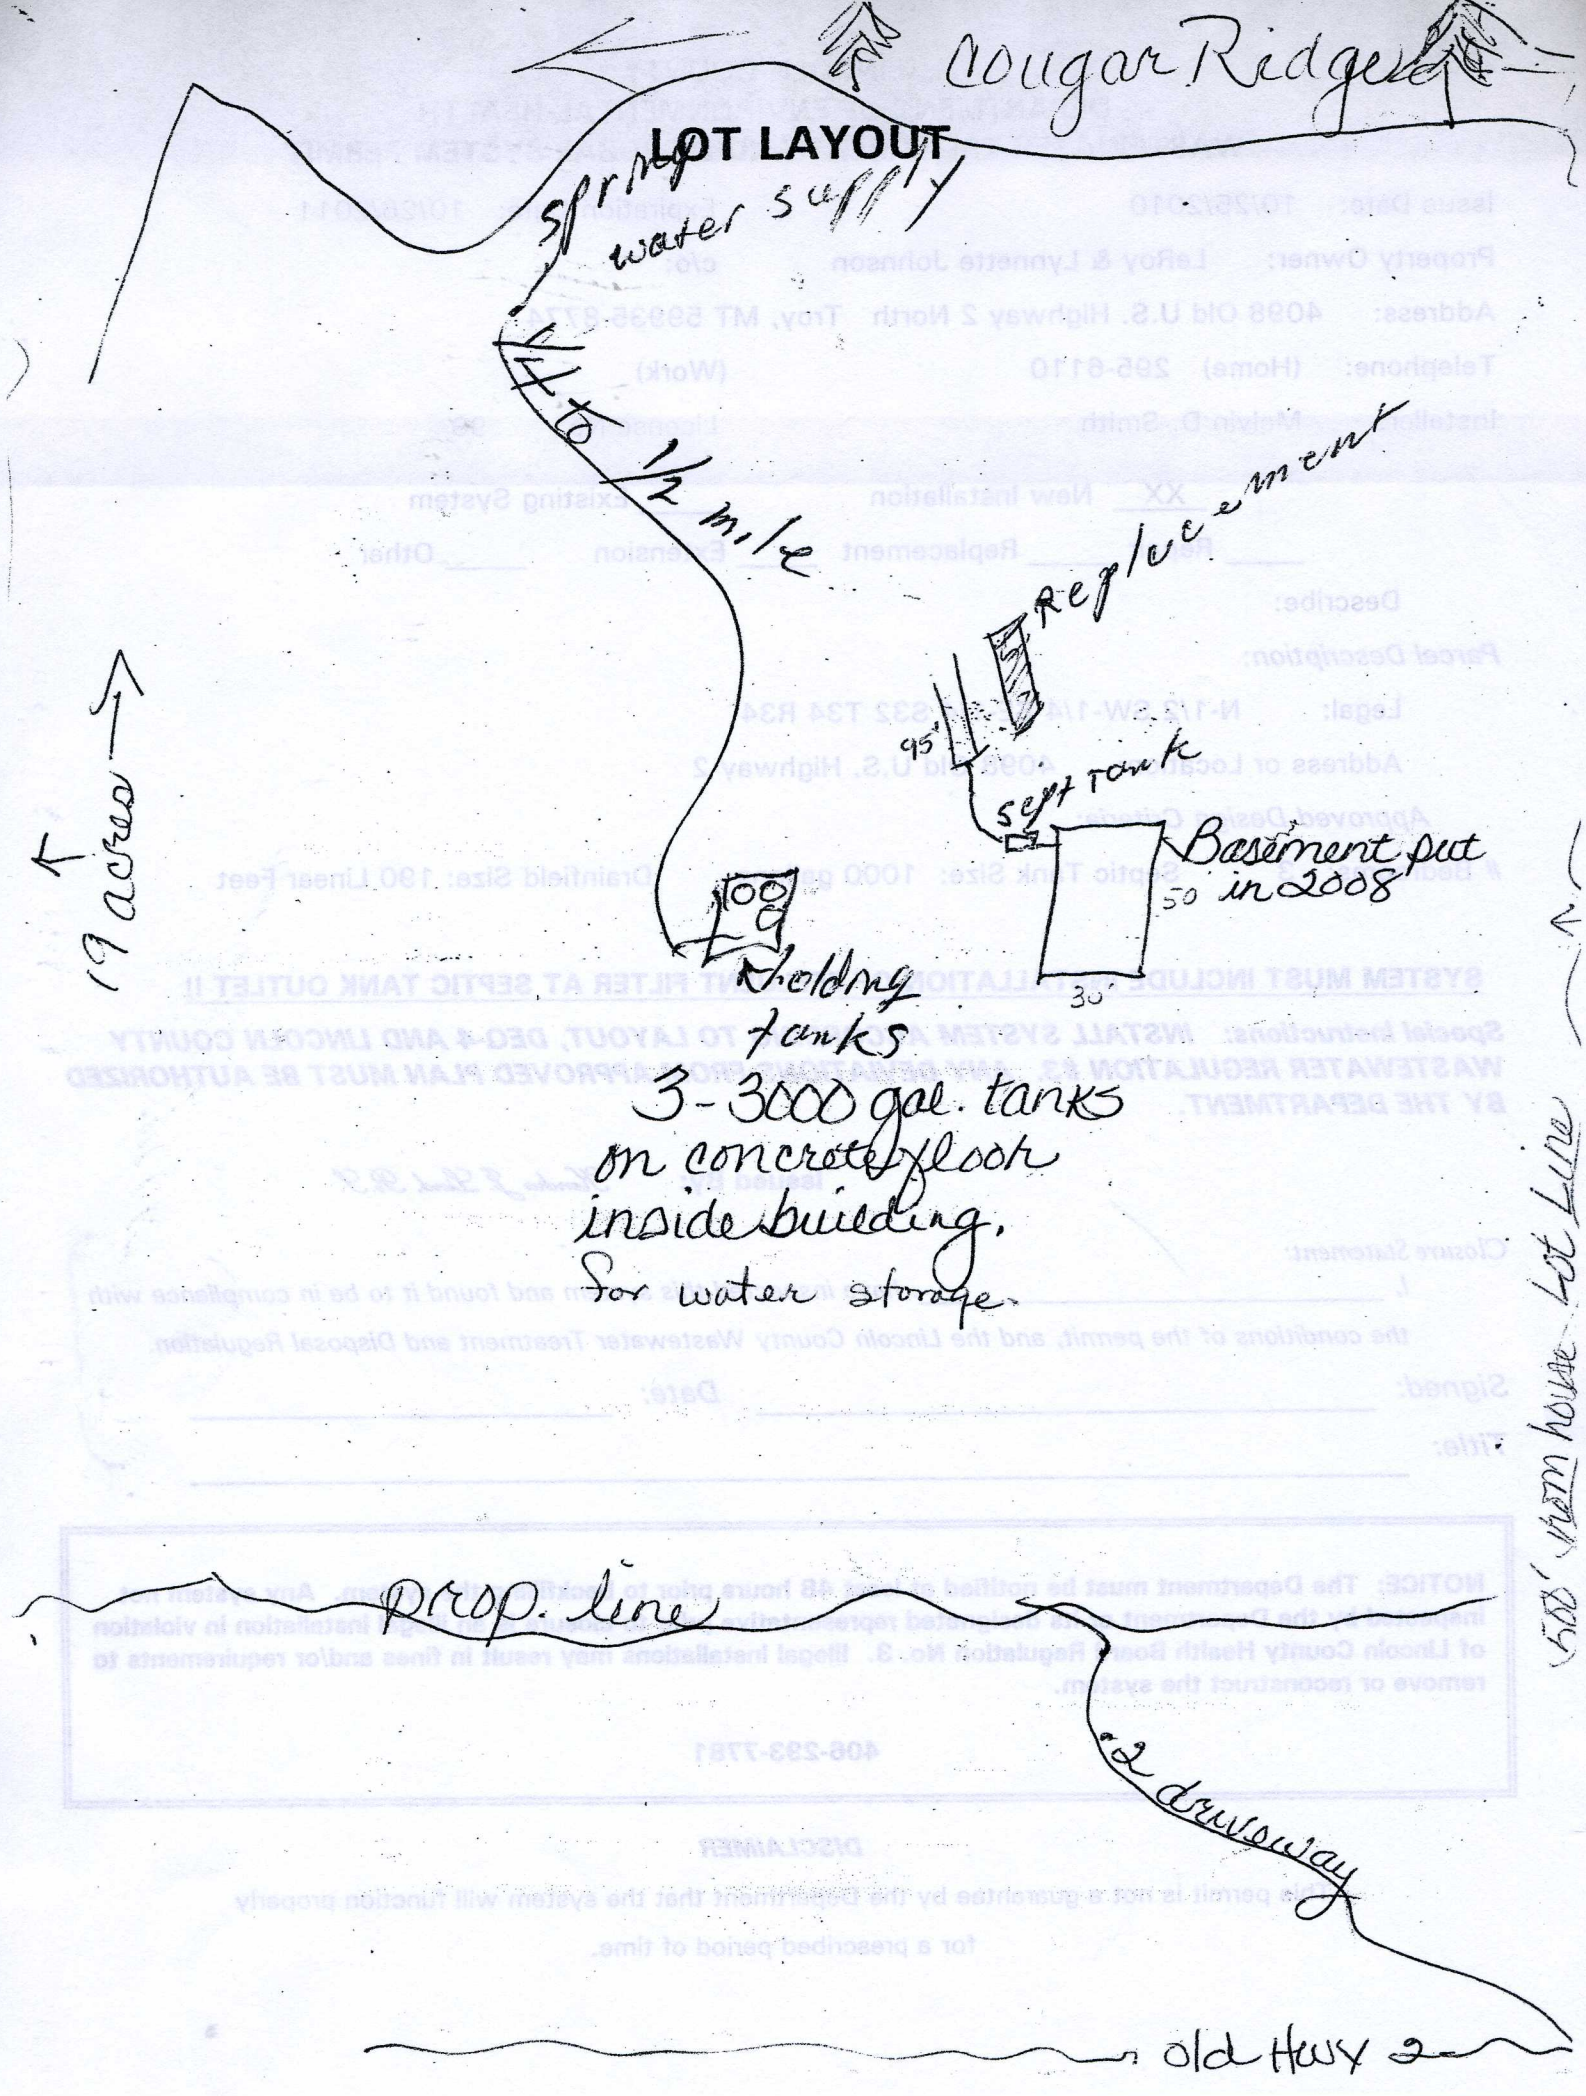
*Title:* _____

**NOTICE: The Department must be notified at least 48 hours prior to backfilling the system. Any system not inspected by the Department or its designated representative prior to closure is an illegal installation in violation of Lincoln County Health Board Regulation No. 3. Illegal installations may result in fines and/or requirements to remove or reconstruct the system.**

**406-293-7781**

***DISCLAIMER***

This permit is not a guarantee by the Department that the system will function properly for a prescribed period of time.


LOT LAYOUT
Cougar Ridge
spring water supply
1/4 to 1/2 m/e
Replacement
95'
septic tank
Basement put in 2008
50
30'
100'
Holding tanks
3-3000 gal. tanks on concrete floor inside building. For water storage.
19 acres
prop. line
2 driveway
old Hwy 2
568' from house Lot Line