LINCOLN COUNTY
DEPARTMENT OF ENVIRONMENTAL HEALTH
WASTEWATER TREATMENT AND DISPOSAL SYSTEM PERMIT

Issue Date: 06/27/2012 Expiration Date: 06/28/2013

Property Owner: Lincoln County Shooting Complex c/o: [redacted]

Address: [redacted]

Telephone: (Home) (Work)

Installer: County Crew License No.

__XX__ New Installation _____ Existing System

_____ Repair _____ Replacement _____ Extension _____ Other

Describe: Using gravelless chambers – sizing reduction allowed per "Drainfield Size" below

Parcel Description:

Legal: S79 T29 R30

Address or Location: 46 Farm to Market Road

Approved Design Criteria:

Max Flows: 100 GPD Septic Tank Size: 1000 gallons Drainfield Size: 47 Linear Feet

System for complex shelter and kitchen – two 24-foot trenches with chambers

SYSTEM MUST INCLUDE INSTALLATION OF EFFLUENT FILTER AT SEPTIC TANK OUTLET !!

Special Instructions: INSTALL SYSTEM ACCORDING TO LAYOUT, DEQ-4 AND LINCOLN COUNTY WASTEWATER REGULATION #3. ANY DEVIATIONS FROM APPROVED PLAN MUST BE AUTHORIZED BY THE DEPARTMENT.

Issued By: *Kendra J. Lind, R.S.*

Closure Statement:

I, _____, have inspected this system and found it to be in compliance with the conditions of the permit, and the Lincoln County Wastewater Treatment and Disposal Regulation.

Signed: _____ *Date:* _____

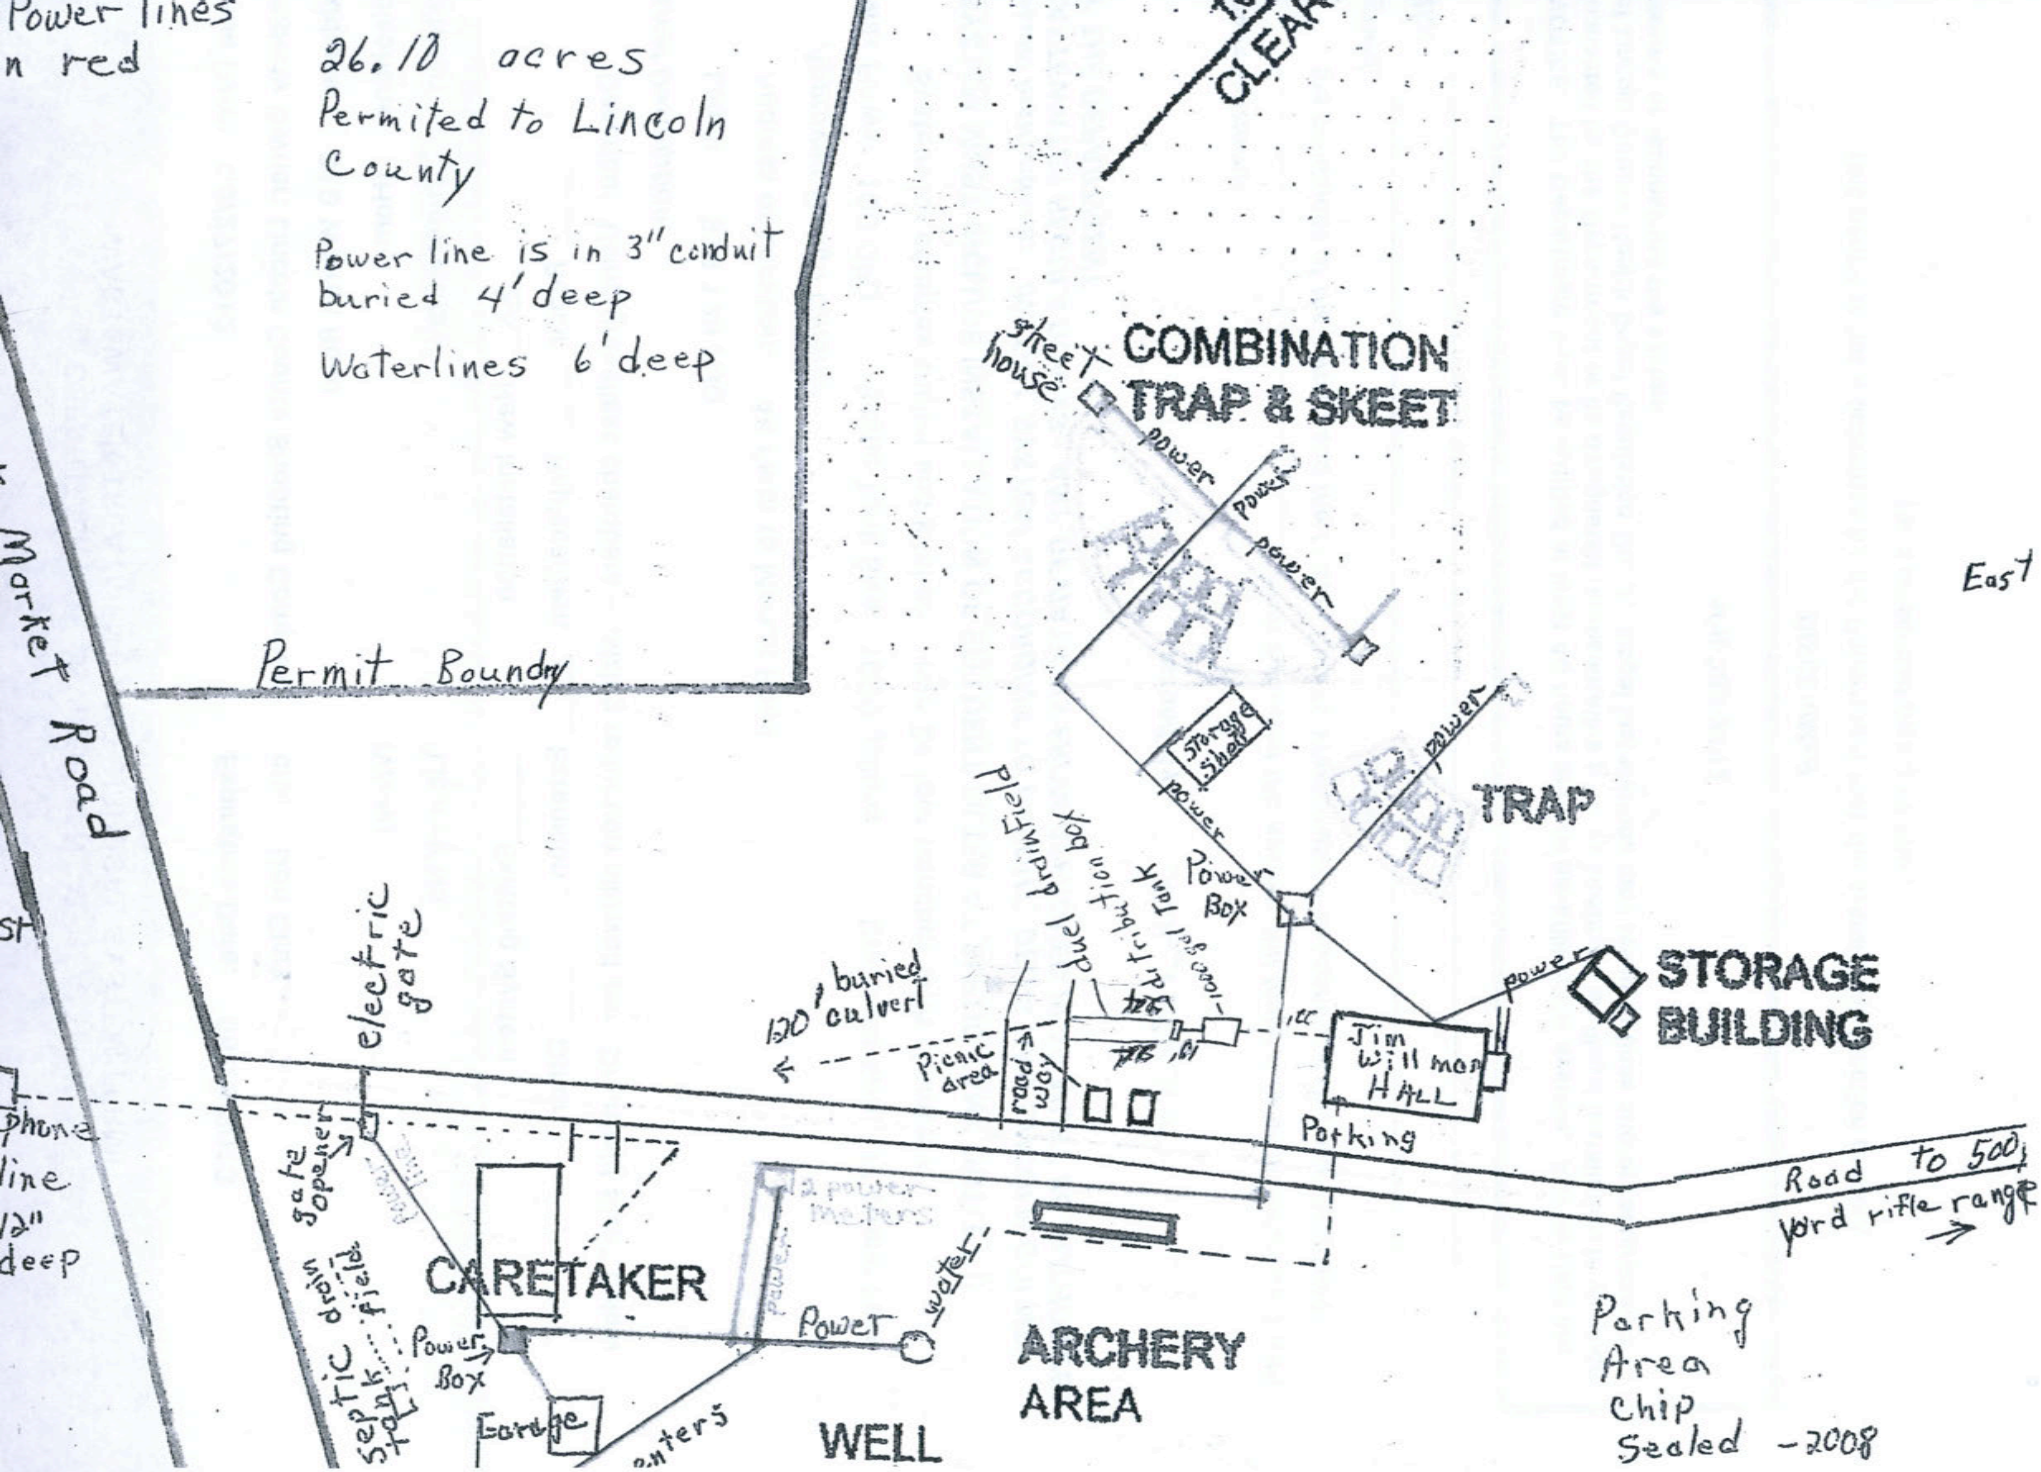
Title: _____

NOTICE: The Department must be notified at least 48 hours prior to backfilling the system. Any system not inspected by the Department or its designated representative prior to closure is an illegal installation in violation of Lincoln County Health Board Regulation No. 3. Illegal installations may result in fines and/or requirements to remove or reconstruct the system.

406-283-2442

DISCLAIMER

This permit is not a guarantee by the Department that the system will function properly for a prescribed period of time.


Power lines
n red
26.10 acres
Permited to Lincoln
County
Power line is in 3" conduit
buried 4' deep
Waterlines 6' deep
CLEAR
street
house
COMBINATION
TRAP & SKEET
power
power
power
East
Permit Boundry
Market Road
Storage Shed
power
TRAP
Power Box
Playfield
drainfield
Distribution box
Power Box
electric gate
120' buried culvert
Picnic area
road way
Jim Williamson HALL
power
STORAGE BUILDING
Parking
Road to 500 yard rifle range
gate opener
CARETAKER
septic drain field
Power Box
Power
water
ARCHERY AREA
Garage
WELL
Parking Area chip Sealed -2008