LINCOLN COUNTY
DEPARTMENT OF ENVIRONMENTAL HEALTH
WASTEWATER TREATMENT AND DISPOSAL SYSTEM PERMIT

Issue Date: 01/31/2011 Expiration Date: 02/01/2012

Property Owner: Montanore Minerals Corp. c/o:

Address: [redacted]

Telephone: (Home) (Work) [redacted]

Installer: License No.

__XX__ New Installation _____ Existing System

_____ Repair _____ Replacement _____ Extension _____ Other

Describe: Wastewater holding tank system for Montanore Minerals. ***Use of this system for disposal of wastewater for more than 24 employees is strictly prohibited. Expansion of operation to 25 or more persons will require installation of a wastewater treatment system that has been reviewed and approved by the MDEQ Public Water Section and permitted by the Department. Holding tanks must be leak tested annually & results reported to the Department.***

Parcel Description:

Legal: S15 T27 R31

Address or Location: Upper Libby Creek Road – Montanore Mine Site

Approved Design Criteria:

Max. Discharge: 600 GPD Four Holding Tanks: Sized at 1000 gallons each

Minimum Pumping Schedule: Every five (5) to seventeen (17) days based on staffing levels (six to twenty-four persons). Notwithstanding this staff-based pumping schedule, activation of the level sensor alarm indicating that the fourth tank has reached 75 percent of its capacity, will necessitate that tank pumping occur within 12-hours of alarm activation.

Special Instructions: WASTEWATER HOLDING TANK SYSTEM INSTALLATION ACCORDING TO KLEPPER MINING SERVICES PLANS, CIRCULAR DEQ-4 CHAPTER 24 AND LINCOLN COUNTY WASTEWATER REGULATION #3. ANY DEVIATIONS FROM APPROVED PLAN MUST BE AUTHORIZED BY THE DEPARTMENT.

Issued By: *Kendra J. Lind, R.S.*

Closure Statement:

I, _____, have inspected this system and found it to be in compliance with the conditions of the permit, and the Lincoln County Wastewater Treatment and Disposal Regulation.

Signed: _____ *Date:* _____

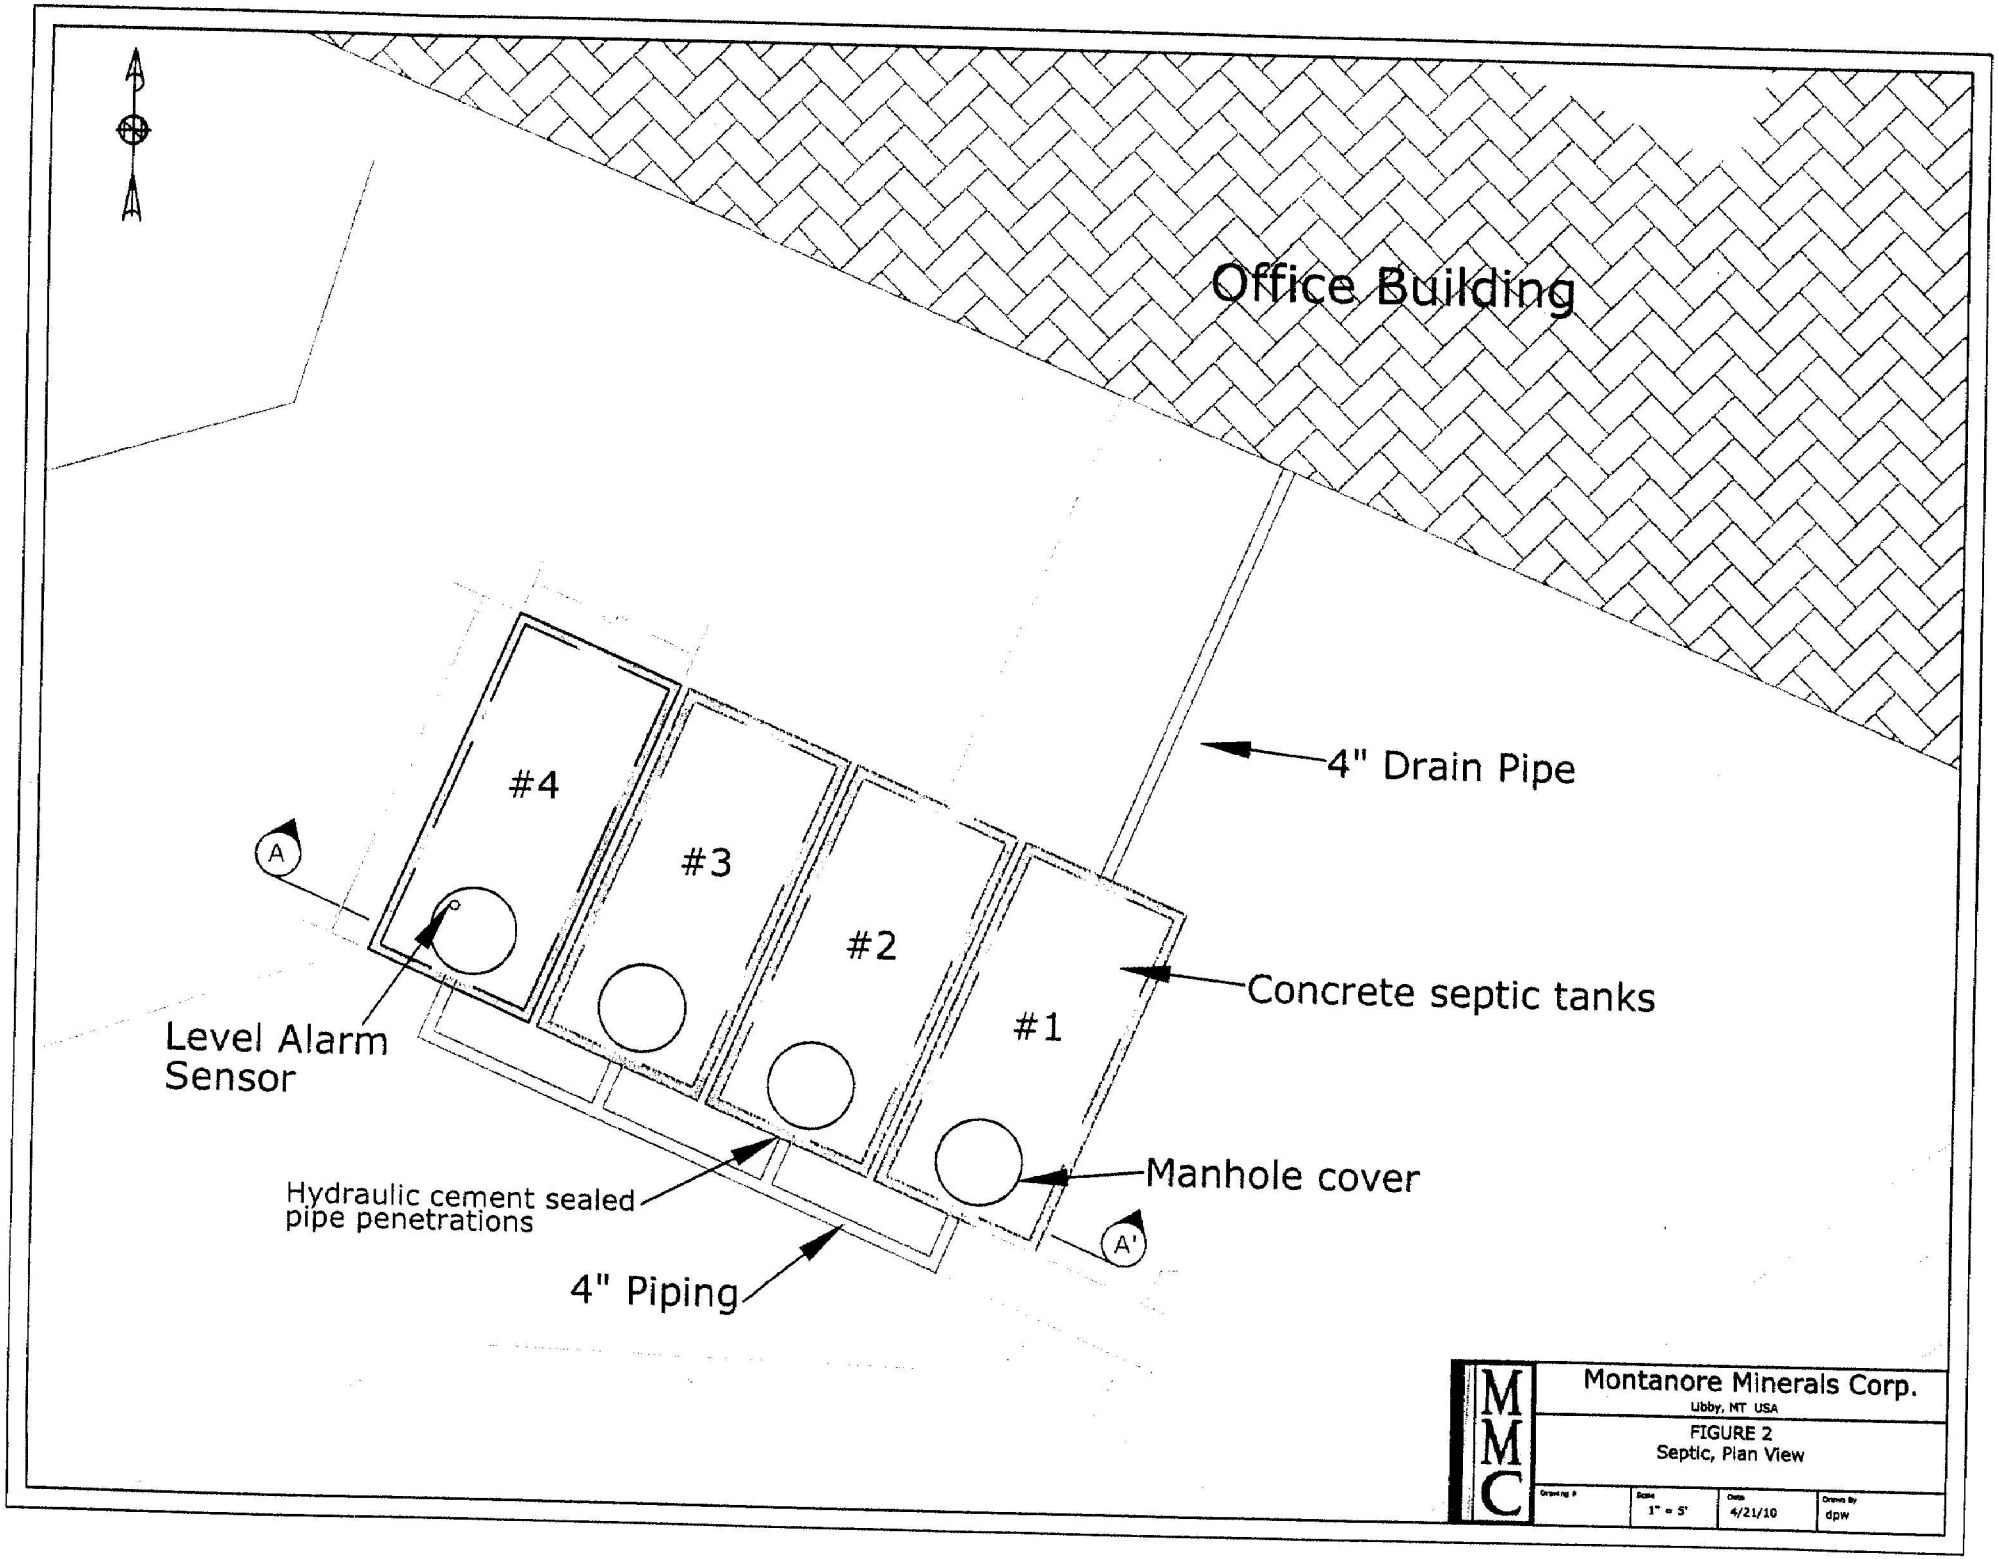
Title: _____

NOTICE: The Department must be notified at least 48 hours prior to backfilling the system. Any system not inspected by the Department or its designated representative prior to closure is an illegal installation in violation of Lincoln County Health Board Regulation No. 3. Illegal installations may result in fines and/or requirements to remove or reconstruct the system.

406-293-7781

DISCLAIMER

This permit is not a guarantee by the Department that the system will function properly for a prescribed period of time.


Office Building
4" Drain Pipe
#4
#3
#2
#1
A
A'
Concrete septic tanks
Level Alarm Sensor
Manhole cover
Hydraulic cement sealed pipe penetrations
4" Piping
MMC
Montanore Minerals Corp.
Libby, MT USA
FIGURE 2
Septic, Plan View
Drawing #
Scale
1" = 5'
Date
4/21/10
Drawn By
dpw