LINCOLN COUNTY
DEPARTMENT OF ENVIRONMENTAL HEALTH
WASTEWATER TREATMENT AND DISPOSAL SYSTEM PERMIT

Issue Date: 07/12/10 Expiration Date: 07/13/2011

Property Owner: Bonni Murry c/o: Kindal Murry

Address: [redacted]

Telephone: (Home) [redacted] (Work)

Installer: Owner License No.

Proposed Work: (Check One) ☒ New Installation ☐ Existing System

☐ Repair ☐ Replacement ☐ Extension ☐ Other _____

Describe:

Parcel Description:

Legal: S17 T34 R25 Parcel A of Herron FT

Address or Location: 310 Rattlebone Road Trego, MT

Approved Design Criteria:

Bedrooms: 3 Septic Tank Size: 1000 gallon Drainfield Size: 225 Linear Feet

SYSTEM MUST INCLUDE INSTALLATION OF EFFLUENT FILTER AT SEPTIC TANK OUTLET !!

Special Instructions: INSTALL SYSTEM ACCORDING TO LAYOUT AND LINCOLN COUNTY WASTEWATER REGULATION #3. ANY DEVIATIONS FROM APPROVED PLAN MUST BE AUTHORIZED BY THE DEPARTMENT.

Issued By: Kendra J. Lind R.S.

Closure Statement:

I, Kathi Hooper, have confirmed that this system was installed in compliance with the conditions of the permit, and the Lincoln County Wastewater Treatment and Disposal Regulation.

Signed: _____ *Date:* 9-13-16

Title: Director


NOTICE: The Department must be notified at least 48 hours prior to backfilling the system. Any system not inspected by the Department or its designated representative prior to closure is an illegal installation in violation of Lincoln County Health Board Regulation No. 3. Illegal installations may result in fines and/or requirements to remove or reconstruct the system.

406-283-2442

DISCLAIMER

This permit is not a guarantee by the Department that the system will function properly for a prescribed period of time.

LOT LAYOUT
BONNI MURRY
PARCEL A -- HERRON FT
310 RATTLEBONE ROAD
S17 T34 R25

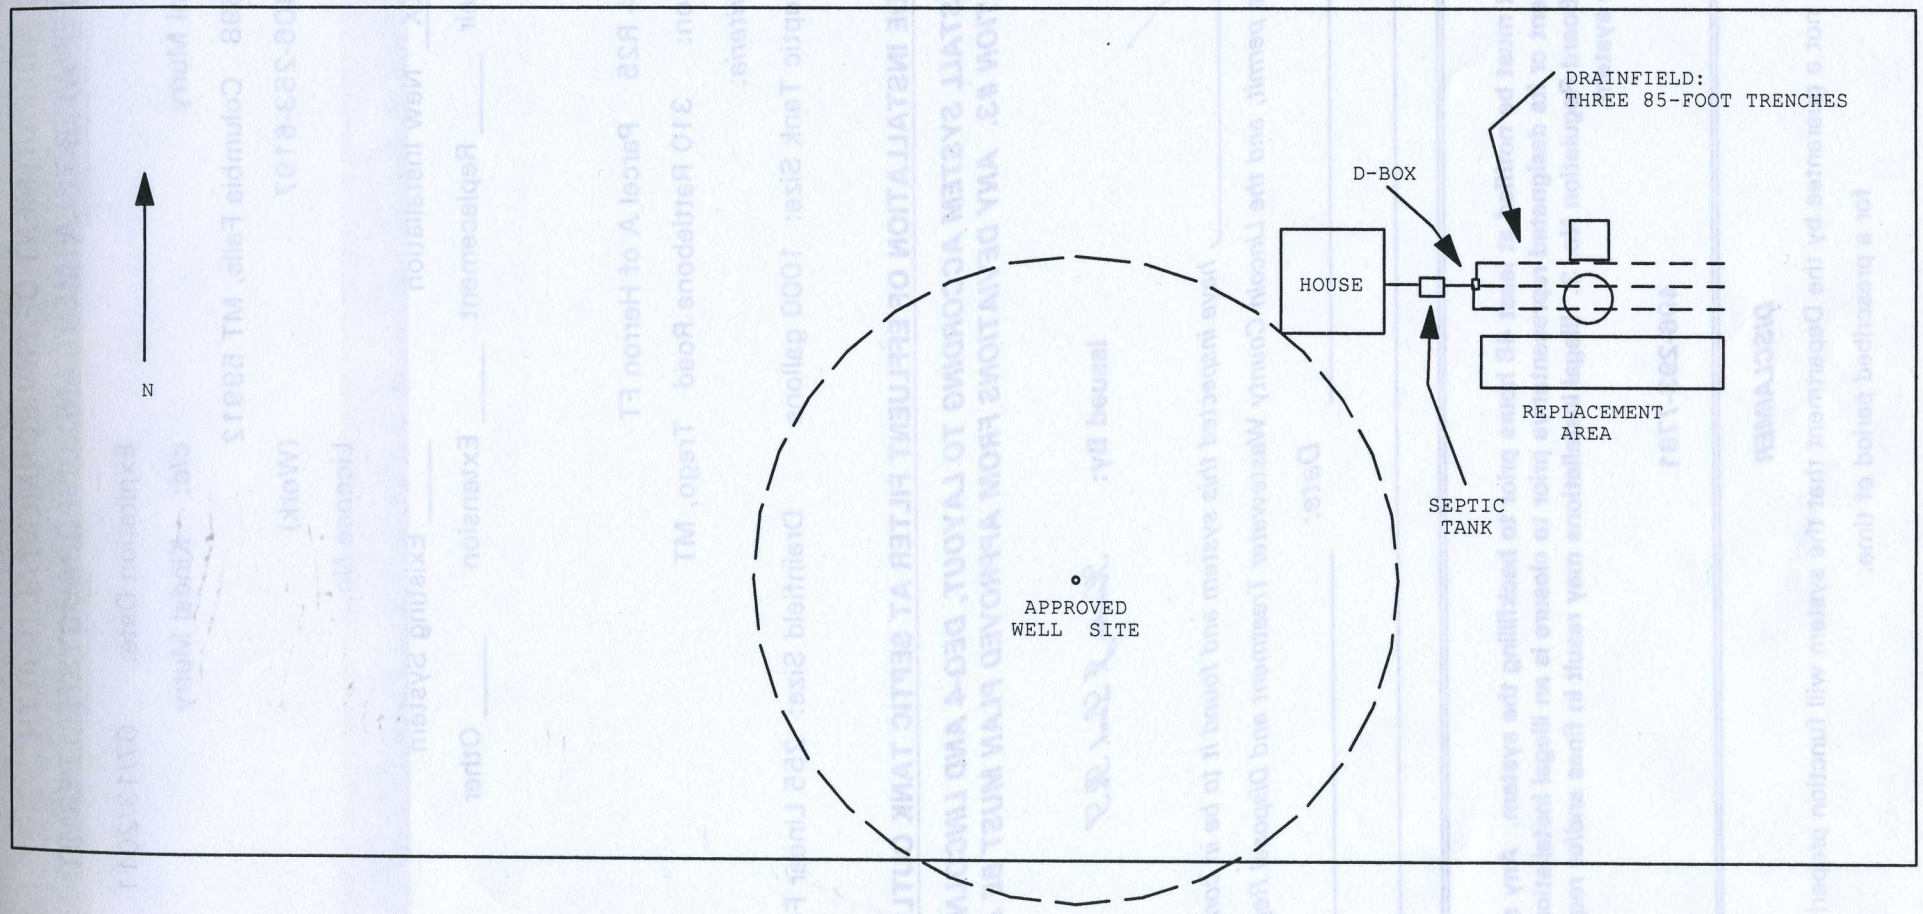

SCALE: 1" = 60'