LINCOLN COUNTY
DEPARTMENT OF ENVIRONMENTAL HEALTH
WASTEWATER TREATMENT AND DISPOSAL SYSTEM PERMIT

Issue Date: 06/15/2012 Expiration Date: 06/16/2013

Property Owner: Elizabeth Thigpen c/o: Don Rigney

Address: [redacted]

Telephone: (Home) [redacted] (Work)

Installer: Tally Hoe License No. 1

__XX__ New Installation _____ Existing System

_____ Repair _____ Replacement _____ Extension _____ Other

Describe: Using gravelless chambers – drainfield reduction allowed per "Drainfield Size" below.

Parcel Description:

Legal: Lot 11 of Bighorn Terrace

Address or Location: 6691 Kootenai River Road

Approved Design Criteria:

Bedrooms: 3 Septic Tank Size: 1000 gallons Drainfield Size: 204 Linear Feet

SYSTEM MUST INCLUDE INSTALLATION OF EFFLUENT FILTER AT SEPTIC TANK OUTLET !!

Special Instructions: INSTALL SYSTEM ACCORDING TO LAYOUT, DEQ-4 AND LINCOLN COUNTY WASTEWATER REGULATION #3. ANY DEVIATIONS FROM APPROVED PLAN MUST BE AUTHORIZED BY THE DEPARTMENT.

Issued By: *Kendra J. Lind, R.S.*

Closure Statement:

I, _____, have inspected this system and found it to be in compliance with the conditions of the permit, and the Lincoln County Wastewater Treatment and Disposal Regulation.

Signed: _____ *Date:* _____

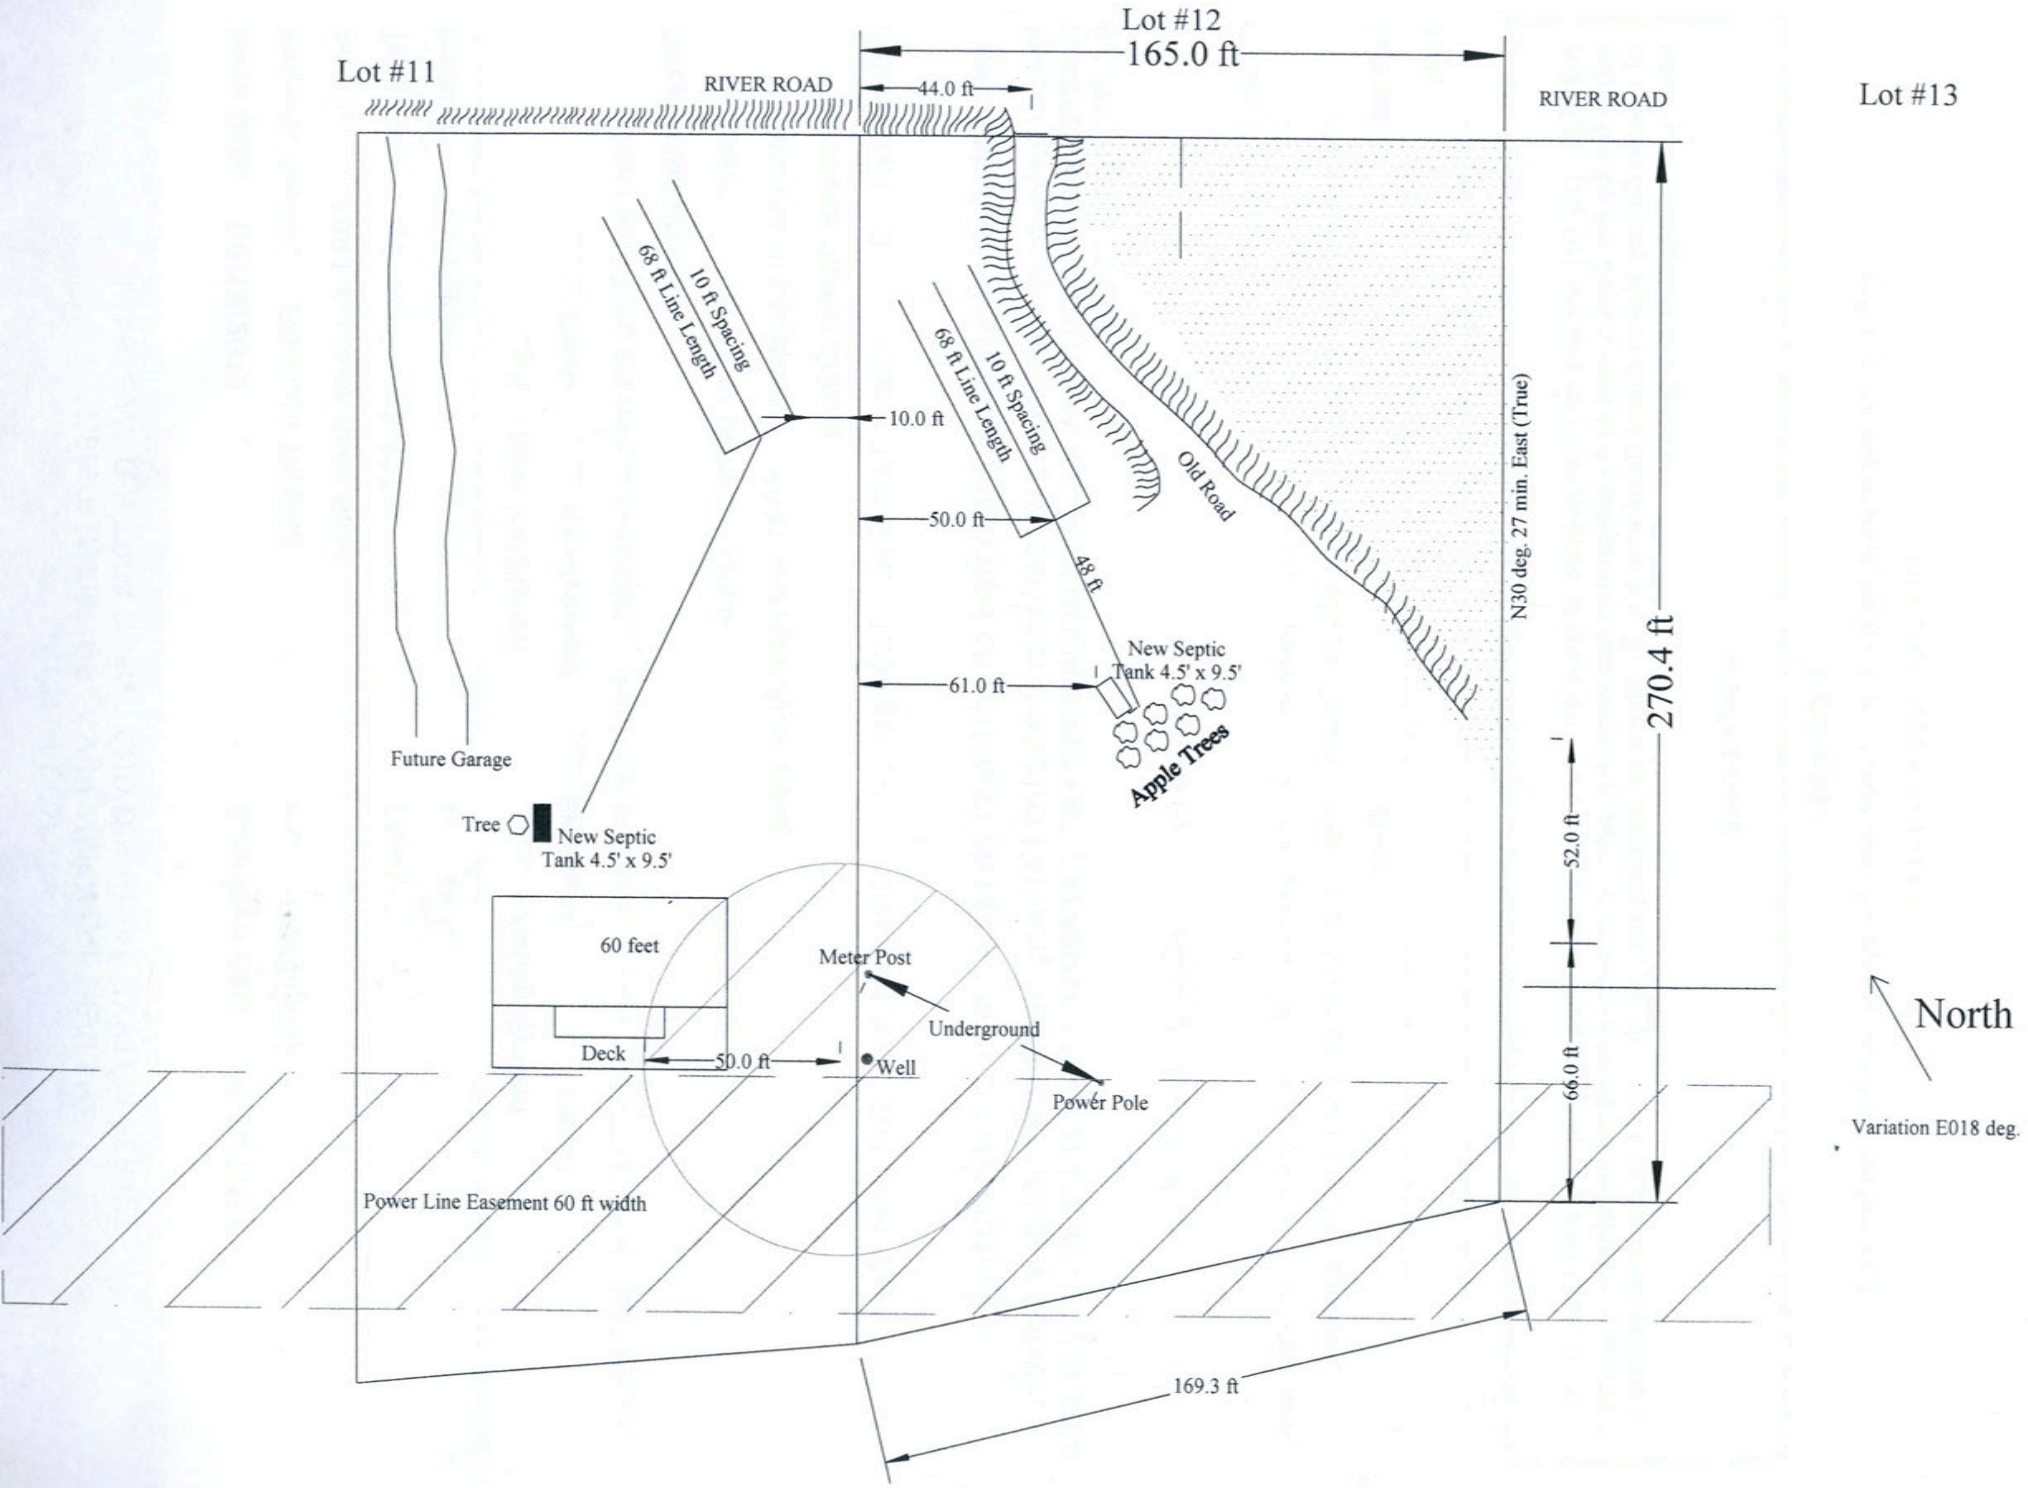
Title: _____

NOTICE: The Department must be notified at least 48 hours prior to backfilling the system. Any system not inspected by the Department or its designated representative prior to closure is an illegal installation in violation of Lincoln County Health Board Regulation No. 3. Illegal installations may result in fines and/or requirements to remove or reconstruct the system.

406-283-2442

DISCLAIMER

This permit is not a guarantee by the Department that the system will function properly for a prescribed period of time.


Lot #12
165.0 ft
Lot #11
RIVER ROAD
44.0 ft
RIVER ROAD
Lot #13
68 ft Line Length
10 ft Spacing
10.0 ft
68 ft Line Length
10 ft Spacing
Old Road
50.0 ft
48 ft
N30 deg. 27 min. East (True)
270.4 ft
New Septic
Tank 4.5' x 9.5'
61.0 ft
Apple Trees
Future Garage
Tree
New Septic
Tank 4.5' x 9.5'
52.0 ft
60 feet
Meter Post
Underground
Deck
50.0 ft
Well
Power Pole
66.0 ft
North
Variation E018 deg.
Power Line Easement 60 ft width
169.3 ft