LINCOLN COUNTY
DEPARTMENT OF ENVIRONMENTAL HEALTH
WASTEWATER TREATMENT AND DISPOSAL SYSTEM PERMIT

X

Issue Date: 01/27/2010 Expiration Date: 01/28/2011

Property Owner: Larry W. & Elizabeth M. Anderson c/o:

Address: [redacted]

Telephone: (Home) [redacted] (Work)

Installer: Owner License No.

__XX__ New Installation _____ Existing System

_____ Repair _____ Replacement _____ Extension _____ Other

Describe: Using gravelless chambers – 25% sizing reduction allowed.

Parcel Description:

Legal: NW-1/4 SE-1/4 S30 T32 R28

Address or Location: 1837 Warland Creek Road

Approved Design Criteria:

Bedrooms: 3 Septic Tank Size: 1500 gallons Drainfield Size: 144 Linear Feet

SYSTEM MUST INCLUDE INSTALLATION OF EFFLUENT FILTER AT SEPTIC TANK OUTLET !!

Special Instructions: INSTALL SYSTEM ACCORDING TO LAYOUT, DEQ-4 AND LINCOLN COUNTY WASTEWATER REGULATION #3. ANY DEVIATIONS FROM APPROVED PLAN MUST BE AUTHORIZED BY THE DEPARTMENT.

Issued By: Kendra J. Lind, R.S.

Closure Statement:

I, Kendra Lind, *have inspected this system and found it to be in compliance with the conditions of the permit, and the Lincoln County Wastewater Treatment and Disposal Regulation.*

Signed: Kendra Lind, RS *Date:* 6/22/2010


Title: _____

NOTICE: The Department must be notified at least 48 hours prior to backfilling the system. Any system not inspected by the Department or its designated representative prior to closure is an illegal installation in violation of Lincoln County Health Board Regulation No. 3. Illegal installations may result in fines and/or requirements to remove or reconstruct the system.

406-293-7781

DISCLAIMER

This permit is not a guarantee by the Department that the system will function properly for a prescribed period of time.

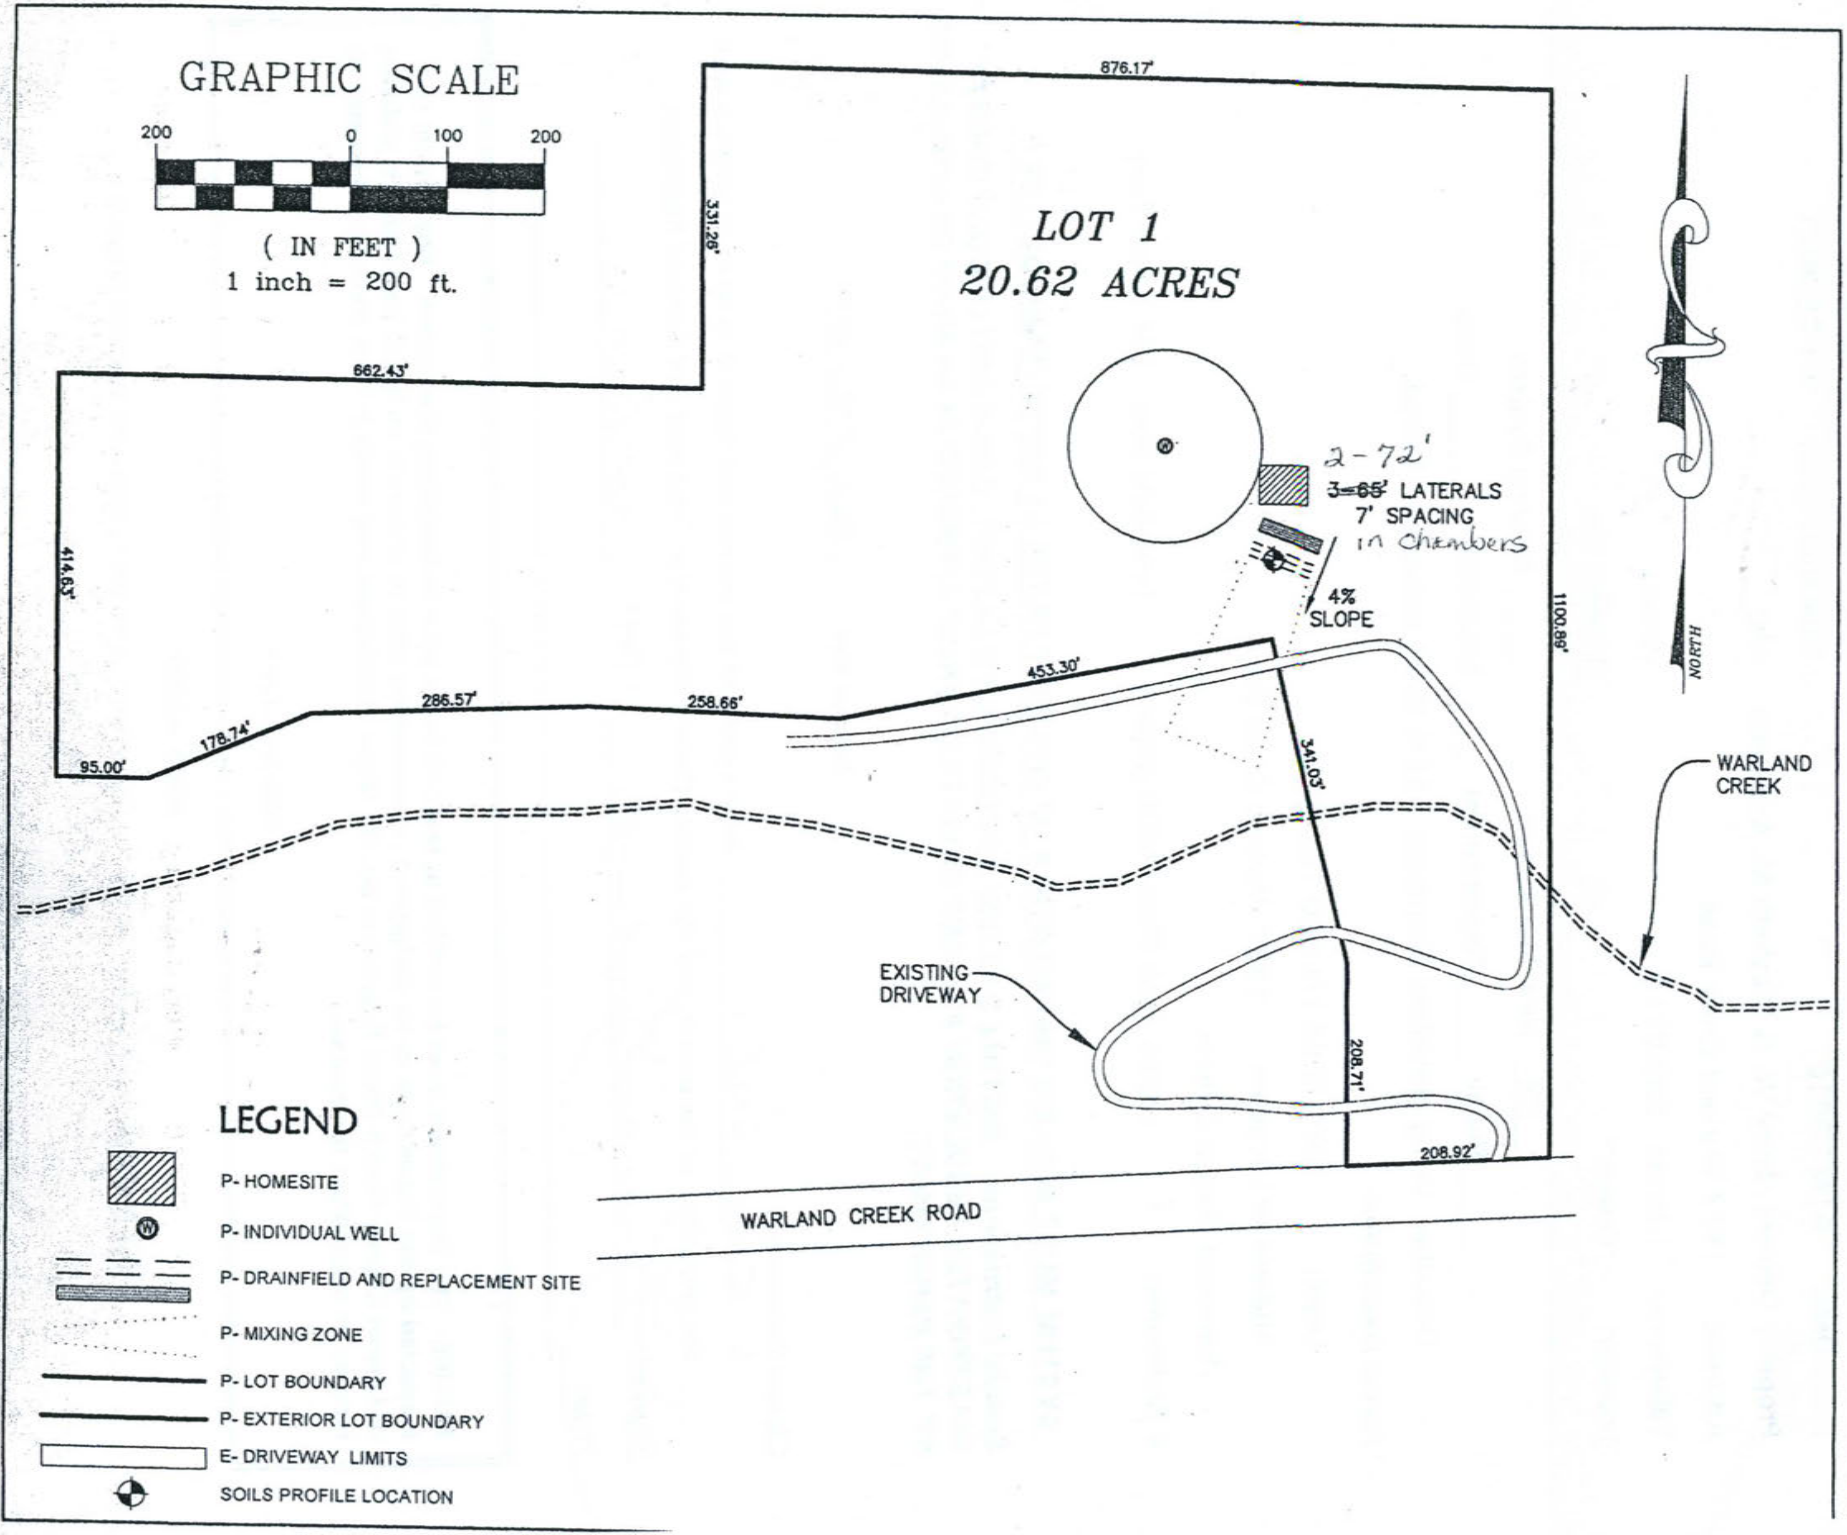

48 NORTH p.c.
Civil Engineering Services

SEAL

SUBCONSULTANT

LOT LAYOUT

SEC 30, T 32N., R 28W., P.M.MT.

DRAWING SET DATE
ISSUES/REVISIONS I = ISSUE Δ = REVISION
No. Date Purpose By Check

PROJECT NUMBER
SHEET TITLE
FILE No.
BOOK PAGE
DRAWN BY: BRETT McCULLY

SHEET No. 1 OF 1