LINCOLN COUNTY
DEPARTMENT OF ENVIRONMENTAL HEALTH
WASTEWATER TREATMENT AND DISPOSAL SYSTEM PERMIT

Issue Date: 06/23/2010 Expiration Date: 06/24/2011

Property Owner: Larry W. & Elizabeth M. Anderson c/o:

Address: [redacted]

Telephone: (Home) [redacted] (Work)

Installer: Owner License No.

XX New Installation _____ Existing System

_____ Repair _____ Replacement _____ Extension _____ Other

Describe: System for 2-bedroom guest cabin. Using gravelless chambers – 25% sizing reduction allowed per "Drainfield Size" below. Lift station will be required.

Parcel Description:

Legal: NW-1/4 SE-1/4 S30 T32 R28

Address or Location: 1837 Warland Creek Road

Approved Design Criteria:

Bedrooms : 2 Septic Tank Size: 1000 gallons Drainfield Size: 112 Linear Feet

Lift Station Tank Size: 500 gallons

SYSTEM MUST INCLUDE INSTALLATION OF EFFLUENT FILTER AT SEPTIC TANK OUTLET !!

Special Instructions: INSTALL SYSTEM ACCORDING TO LAYOUT, DEQ-4 AND LINCOLN COUNTY WASTEWATER REGULATION #3. ANY DEVIATIONS FROM APPROVED PLAN MUST BE AUTHORIZED BY THE DEPARTMENT.

Issued By: *Kendra J. Lind, R.S.*

Closure Statement:

I, Kendra Lind *, have inspected this system and found it to be in compliance with the conditions of the permit, and the Lincoln County Wastewater Treatment and Disposal Regulation.*

Signed: Kendra J. Lind, RS *Date:* 7/14/2010


Title: _____

NOTICE: The Department must be notified at least 48 hours prior to backfilling the system. Any system not inspected by the Department or its designated representative prior to closure is an illegal installation in violation of Lincoln County Health Board Regulation No. 3. Illegal installations may result in fines and/or requirements to remove or reconstruct the system.

406-293-7781

DISCLAIMER

This permit is not a guarantee by the Department that the system will function properly for a prescribed period of time.

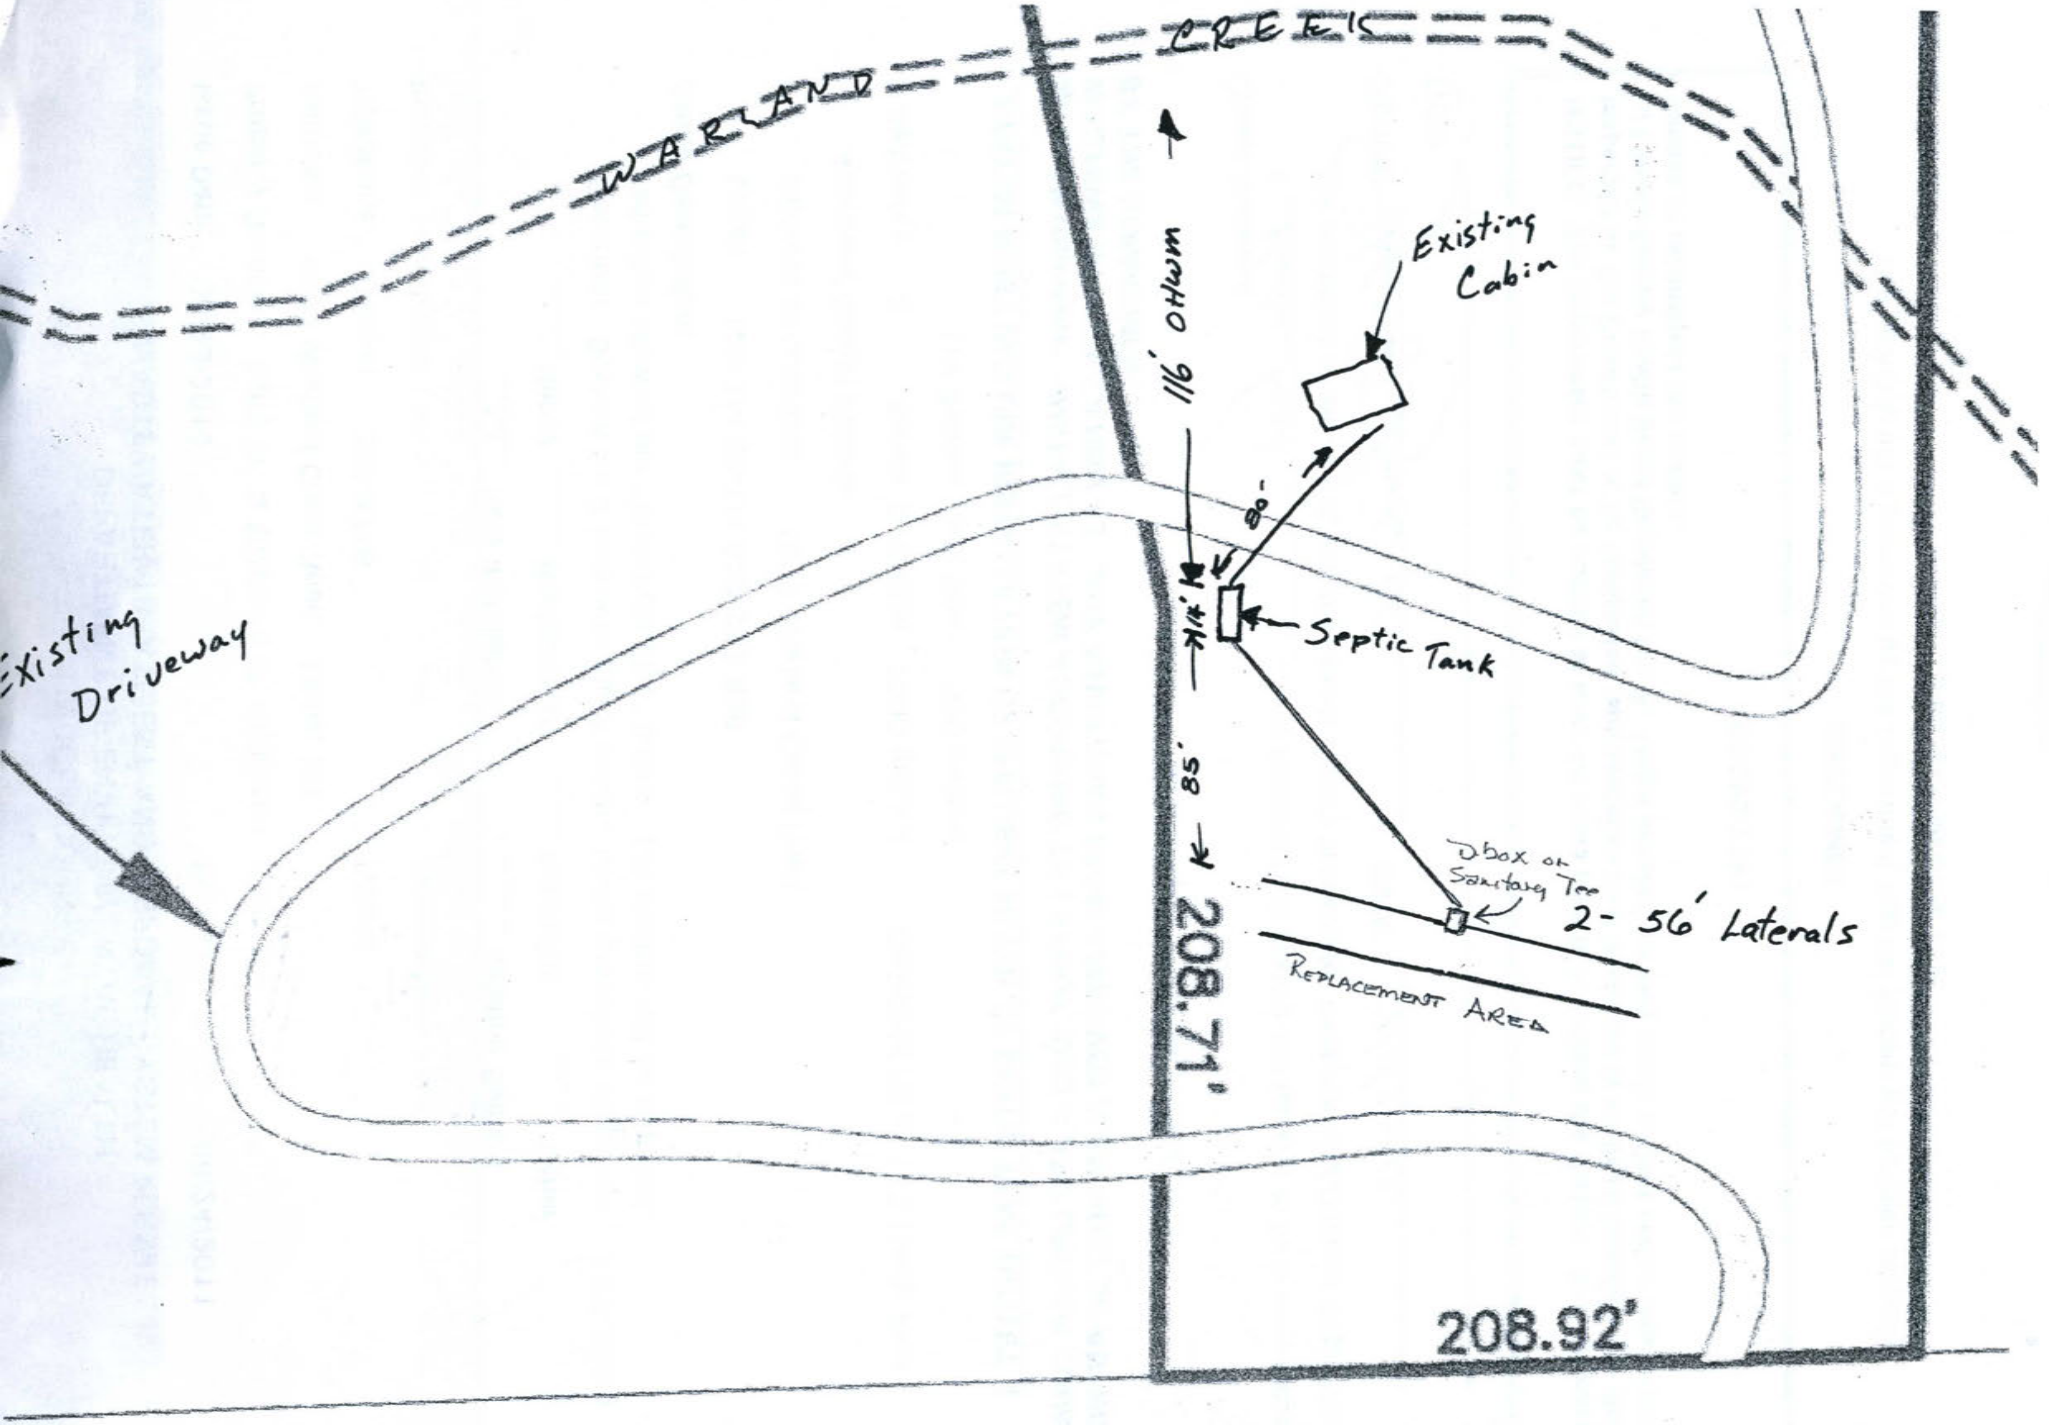

Lot Layout II

Liz + Larry Anderson