LINCOLN COUNTY
DEPARTMENT OF ENVIRONMENTAL HEALTH
WASTEWATER TREATMENT AND DISPOSAL SYSTEM PERMIT

Issue Date: 06/22/2010 Expiration Date: 06/23/2011

Property Owner: Deborah & Gillsen Bailey c/o:

Address: [redacted]

Telephone: (Home) [redacted] (Work)

Installer: DC Orr License No. 17

XX New Installation _____ Existing System

_____ Repair _____ Replacement _____ Extension _____ Other

Describe: Using gravelless chambers – sizing reduction allowed per "Drainfield Size" below.

Parcel Description:

Legal: S24 T31 R32

Address or Location: Lot 1 of Burkhart Subdivision

Approved Design Criteria:

Bedrooms: 4 Septic Tank Size: 1500 gallons Drainfield Size: 200 Linear Feet

SYSTEM MUST INCLUDE INSTALLATION OF EFFLUENT FILTER AT SEPTIC TANK OUTLET !!

Special Instructions: INSTALL SYSTEM ACCORDING TO LAYOUT, DEQ-4 AND LINCOLN COUNTY WASTEWATER REGULATION #3. ANY DEVIATIONS FROM APPROVED PLAN MUST BE AUTHORIZED BY THE DEPARTMENT.

Issued By: *Kendra J. Lind, R.S.*

Closure Statement:

I, _____, have inspected this system and found it to be in compliance with the conditions of the permit, and the Lincoln County Wastewater Treatment and Disposal Regulation.

Signed: _____ *Date:* _____

Title: _____

NOTICE: The Department must be notified at least 48 hours prior to backfilling the system. Any system not inspected by the Department or its designated representative prior to closure is an illegal installation in violation of Lincoln County Health Board Regulation No. 3. Illegal installations may result in fines and/or requirements to remove or reconstruct the system.

406-293-7781

DISCLAIMER


This permit is not a guarantee by the Department that the system will function properly for a prescribed period of time.

LOT LAYOUT

BURKHARDT SUBDIVISION

JULY 1996

APPROVED
Water Quality Division
Montana Department of
Environmental Quality
RAD 7/25/96
Project Officer Date

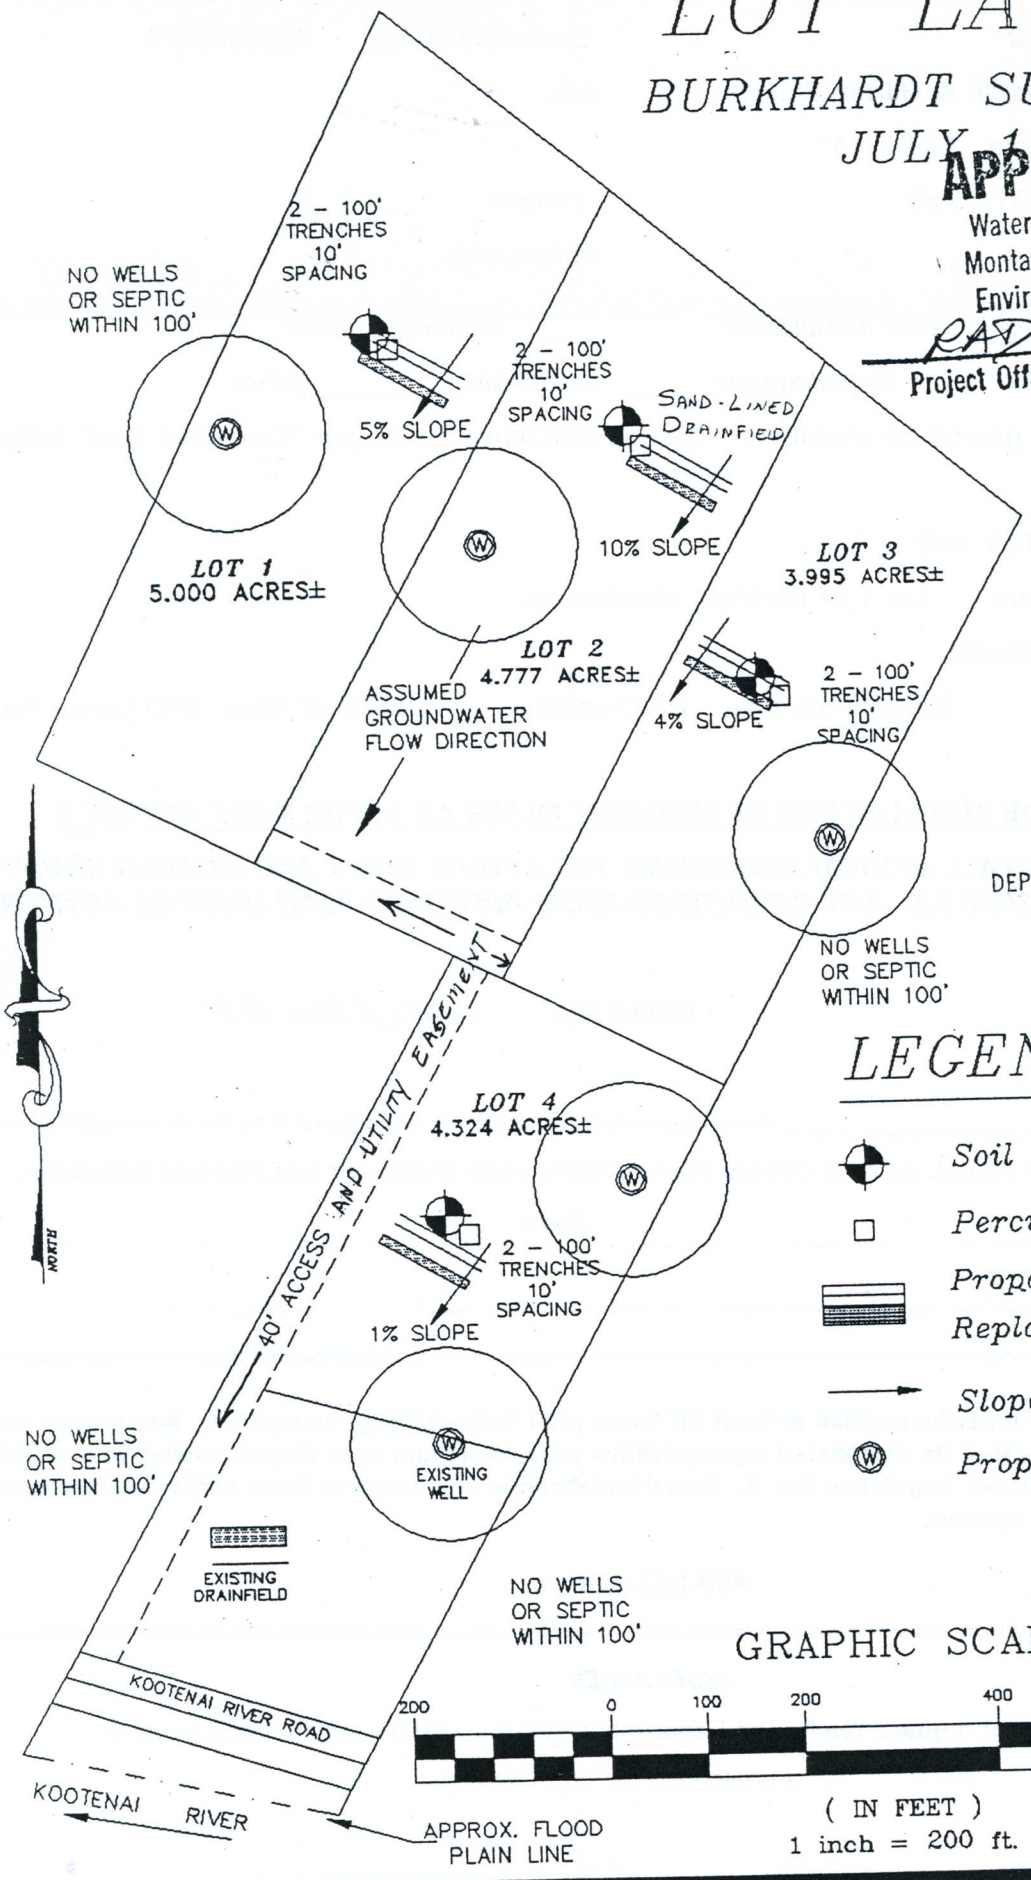

RECEIVED

JUL 18 1996

MONTANA
DEPT. OF ENVIRONMENTAL QUALITY
WATER QUALITY DIVISION

LEGEND

- Soil Profile
- Perculation Site
- Proposed Septic Site and Replacement Site
- Slope
- Proposed Well Site

GRAPHIC SCALE

200 0 100 200 400 800

(IN FEET)
1 inch = 200 ft.