LINCOLN COUNTY
DEPARTMENT OF ENVIRONMENTAL HEALTH
WASTEWATER TREATMENT AND DISPOSAL SYSTEM PERMIT

Issue Date: 06/08/2010 Expiration Date: 06/09/2011

Property Owner: Christine Bertram c/o: Webb Construction

Address: [redacted]

Telephone: (Home) (Work) [redacted]

Installer: Tracy Webb License No. 89

__XX__ New Installation _____ Existing System

_____ Repair _____ Replacement _____ Extension _____ Other

Describe: Using gravelless chambers – no sizing reduction allowed due to tight soils.

Parcel Description:

Legal: S19 T35 R27

Address or Location: Parcel A of Rempel Family Transfer

Approved Design Criteria:

Bedrooms: 3 Septic Tank Size: 1000 gallons Drainfield Size: 500 Linear Feet

SYSTEM MUST INCLUDE INSTALLATION OF EFFLUENT FILTER AT SEPTIC TANK OUTLET !!

Special Instructions: INSTALL SYSTEM ACCORDING TO LAYOUT, DEQ-4 AND LINCOLN COUNTY WASTEWATER REGULATION #3. ANY DEVIATIONS FROM APPROVED PLAN MUST BE AUTHORIZED BY THE DEPARTMENT.

Issued By: *Kendra J. Lind, R.S.*

Closure Statement:

I, _____, have inspected this system and found it to be in compliance with the conditions of the permit, and the Lincoln County Wastewater Treatment and Disposal Regulation.

Signed: _____ *Date:* _____

Title: _____

NOTICE: The Department must be notified at least 48 hours prior to backfilling the system. Any system not inspected by the Department or its designated representative prior to closure is an illegal installation in violation of Lincoln County Health Board Regulation No. 3. Illegal installations may result in fines and/or requirements to remove or reconstruct the system.


406-293-7781

DISCLAIMER

This permit is not a guarantee by the Department that the system will function properly for a prescribed period of time.

Name:Bertram Family Transfer
County: Lincoln
Location:NW 1/4 sec.26-T35N-R26\
E.Q.#

Legend
- ○ , perc test
- □ test hole
- proposed drainfield site
- proposed replacement area
- proposed well site w/ 100' isolation
- mixing zone

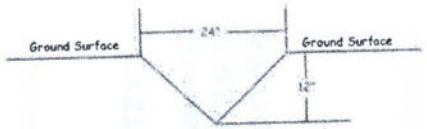


Stormwater Control Device (SCD)


to be installed down gradient of construction sites
Average 60 lineal feet per 3000 sq. ft. rooftop
1 foot of ditch length contains 7.48 gallons of runoff
to be installed down gradient of structure(s)
Trench to be equal to or greater than roofline length

Individual lot owners are responsible for maintenance of stromwater structures

Parcel 1

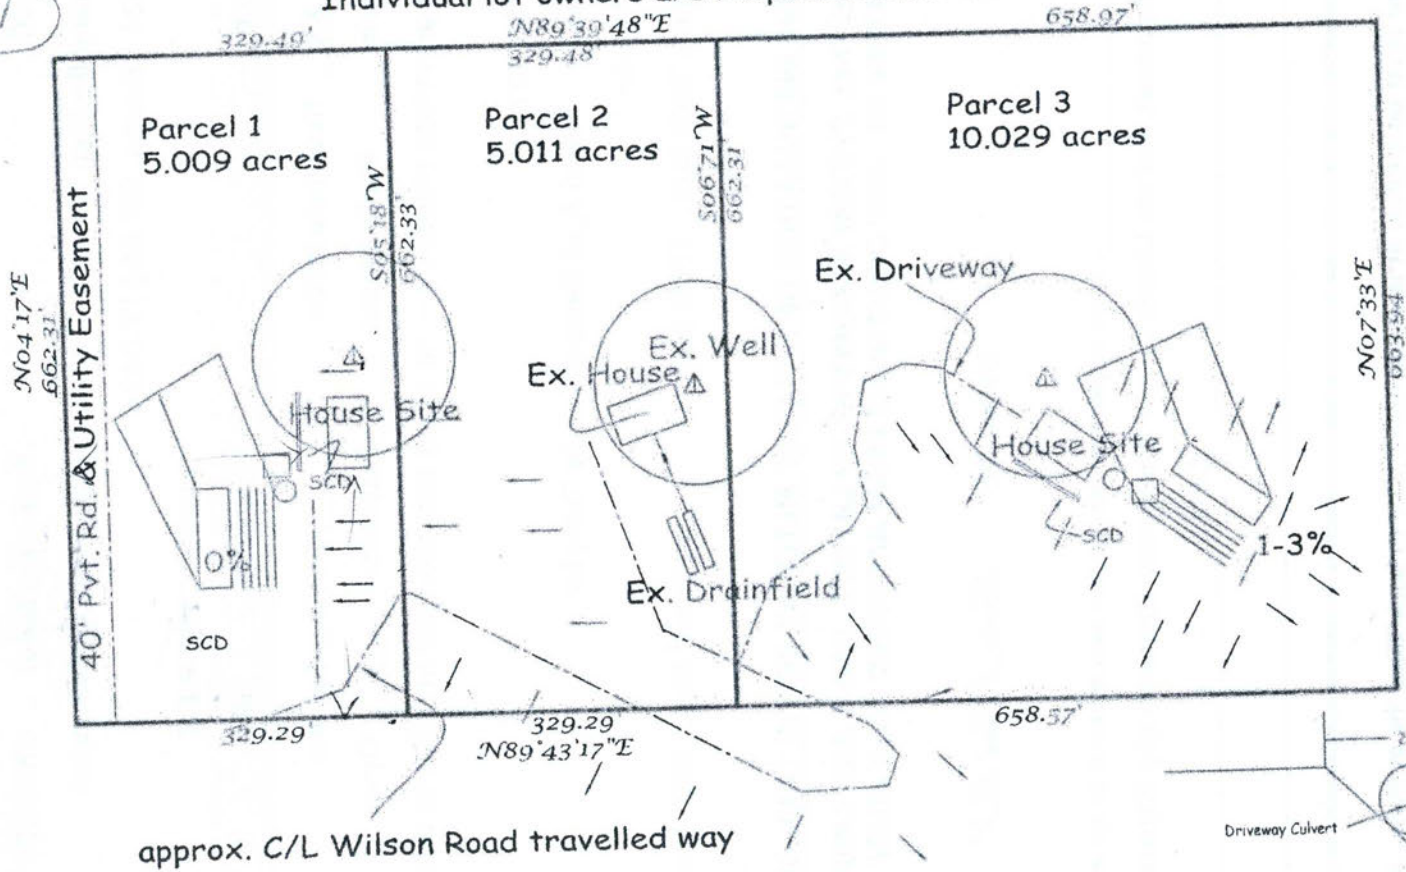



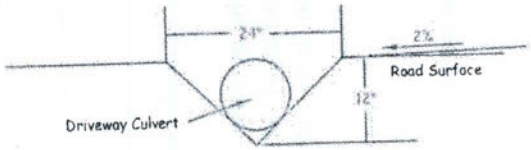

Roadside Swale Detail

to be installed along both sides of proposed driveways– Parcels 1 & 3
culverts to be installed as needed
ditch sides @ 1 to 1 slope
One lineal foot of swale contains 7.48 gallons of additional runoff

Proposed drainfield sites are 3% or less
No existing wells or drainfields within 100 ft. of boundaries
No existing wells or drainfields within 100 ft. of boundaries

Enviro-Tech Consulting Inc.
Brian S. Launius
PO Box 5674
Kalispell, MT 59903
(406)257-2795

Gerald Cook