LINCOLN COUNTY
DEPARTMENT OF ENVIRONMENTAL HEALTH
WASTEWATER TREATMENT AND DISPOSAL SYSTEM PERMIT

Issue Date: 06/08/2010 Expiration Date: 06/09/2011

Property Owner: Glen Cools c/o: Rupert Schreiner

Address: [redacted]

Telephone: (Home) [redacted] (Work)

Installer: Rupert Schreiner License No. 19

_____ New Installation __XX__ Existing System

_____ Repair __XX__ Replacement_____ Extension _____ Other

Describe: Replacing old system with composting toilet used for camper trailer with a 3-ring drywell system for a new fully plumbed one-bedroom cabin.

Parcel Description:

Legal: NW-1/4 NW-1/4 S5 T33 R26

Address or Location: Parcel B --- 38.85 acres

Approved Design Criteria:

Bedrooms: 2 Septic Tank Size: 1000 gallons Drainfield Size: 3-Ring Drywell System

SYSTEM MUST INCLUDE INSTALLATION OF EFFLUENT FILTER AT SEPTIC TANK OUTLET !!

Special Instructions: INSTALL SYSTEM ACCORDING TO LAYOUT, DEQ-4 AND LINCOLN COUNTY WASTEWATER REGULATION #3. ANY DEVIATIONS FROM APPROVED PLAN MUST BE AUTHORIZED BY THE DEPARTMENT.

Issued By: *Kendra J. Lind, R.S.*

Closure Statement:

I, _____, have inspected this system and found it to be in compliance with the conditions of the permit, and the Lincoln County Wastewater Treatment and Disposal Regulation.

Signed: _____ *Date:* _____

Title: _____

NOTICE: The Department must be notified at least 48 hours prior to backfilling the system. Any system not inspected by the Department or its designated representative prior to closure is an illegal installation in violation of Lincoln County Health Board Regulation No. 3. Illegal installations may result in fines and/or requirements to remove or reconstruct the system.

406-293-7781

DISCLAIMER


This permit is not a guarantee by the Department that the system will function properly for a prescribed period of time.

PLOT PLAN GLEN & ELIZABETH COOLS

DATE MAY 2010

LOT 4 NW 1/4 NW 1/4 SECTION 5 TOWNSHIP 33 NORTH RANGE 26 W.

38.85 ACRES

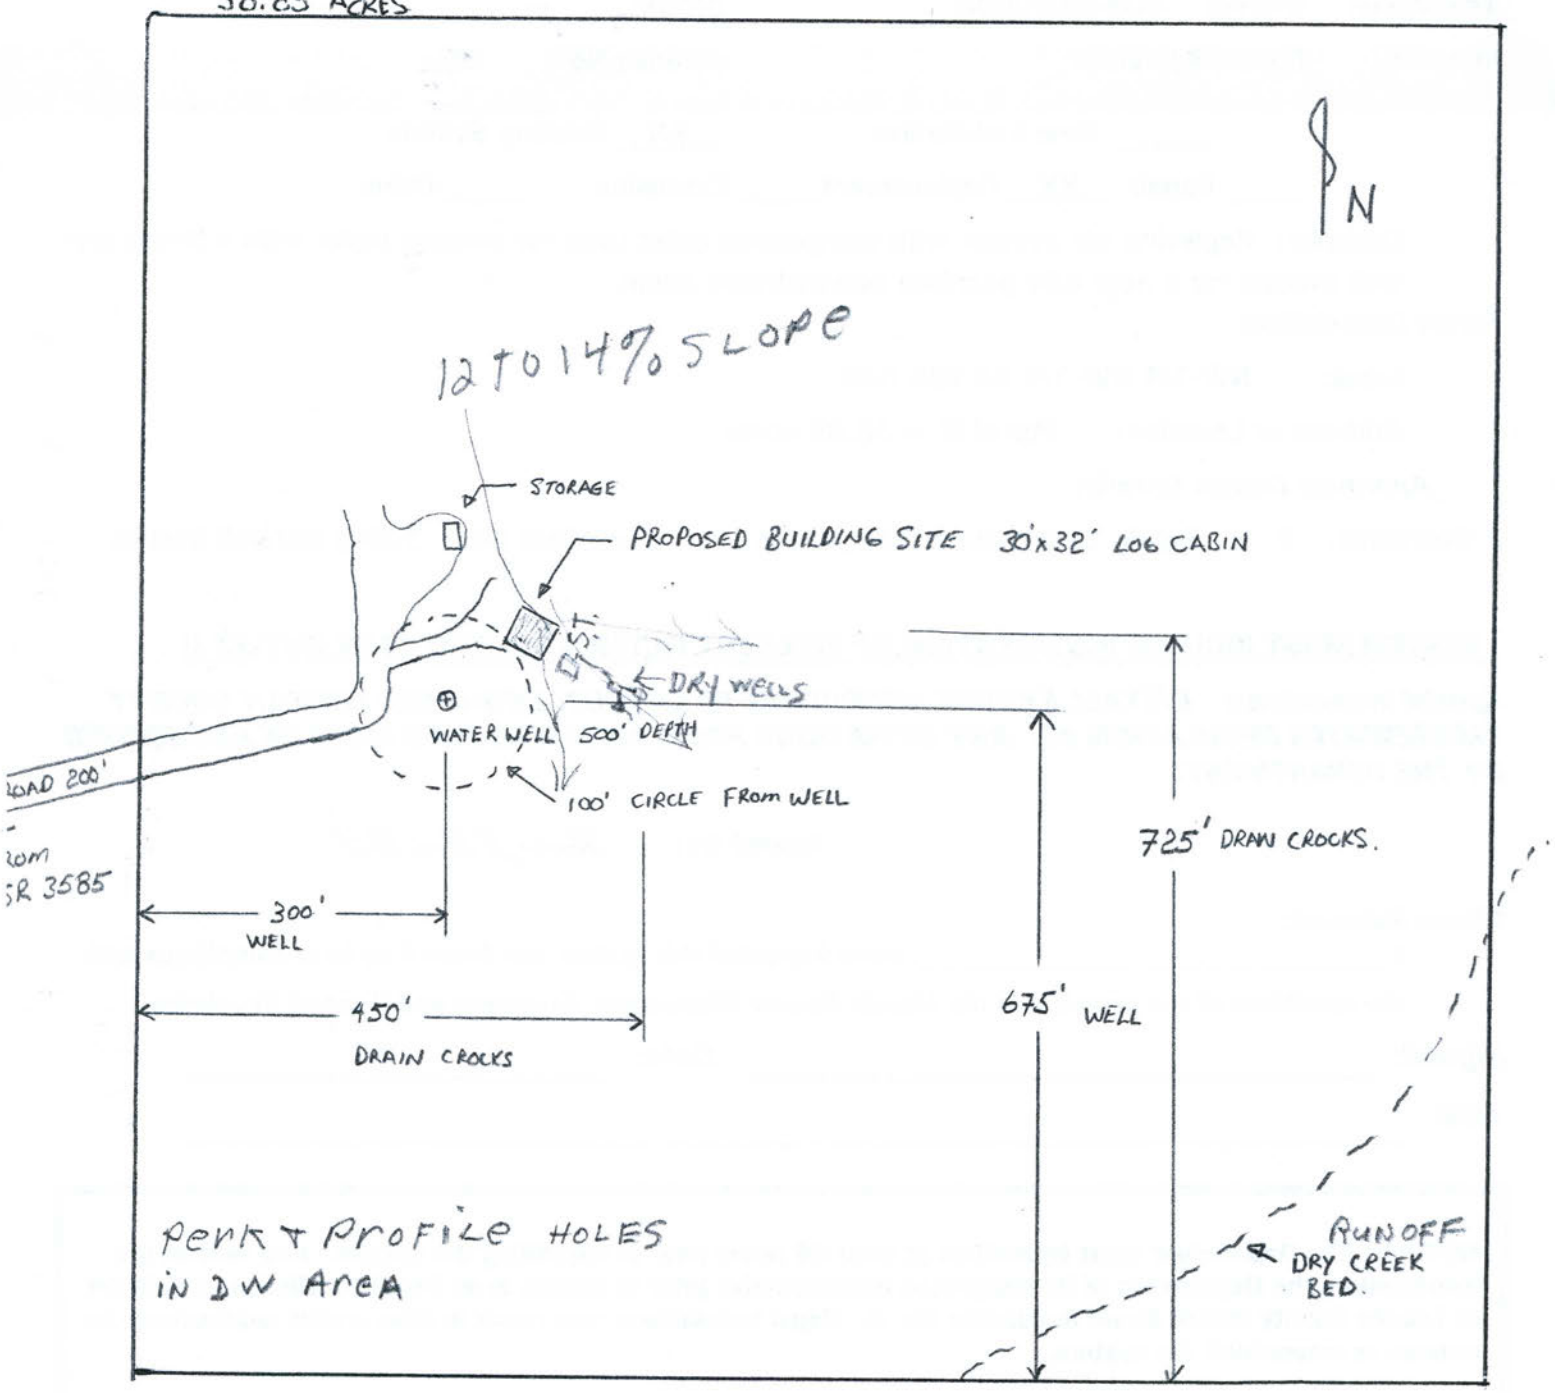

NO POWER OR PHONE IN THIS AREA

3 - SETS 36" BY 6' HIGH

30 YDS DRAIN ROCK

35' FROM CABIN TO S.T.

10' TO START OF D.W.'S

160' FROM WELL TO D.W.'S