LINCOLN COUNTY
DEPARTMENT OF ENVIRONMENTAL HEALTH
WASTEWATER TREATMENT AND DISPOSAL SYSTEM PERMIT

Issue Date: 06/28/2010 Expiration Date: 06/29/2011

Property Owner: Bart & Maxine Creasser c/o: Chupp's Concrete

Address: [redacted]

Telephone: [redacted] (Work)

Installer: John Chupp License No. 87

__XX__ New Installation _____ Existing System

_____ Repair _____ Replacement _____ Extension _____ Other

Describe: System for 3-bedroom residence and garage with incorporated guest bedroom. (Total 4-bedroom equivalency sizing for drainfield.)

Parcel Description:

Legal: SW-1/4 S26 T36 R28

Address or Location: Lot 4 of Yarnell Subdivision

Approved Design Criteria:

Bedrooms: 4 Septic Tank Size: 1000 gallons each (2 tanks) Drainfield Size: 440 Linear Feet

SYSTEM MUST INCLUDE INSTALLATION OF EFFLUENT FILTER AT SEPTIC TANK OUTLET !!

Special Instructions: INSTALL SYSTEM ACCORDING TO LAYOUT, DEQ-4 AND LINCOLN COUNTY WASTEWATER REGULATION #3. ANY DEVIATIONS FROM APPROVED PLAN MUST BE AUTHORIZED BY THE DEPARTMENT.

Issued By: *Kendra J. Lind, R.S.*

Closure Statement:

I, _____, have inspected this system and found it to be in compliance with the conditions of the permit, and the Lincoln County Wastewater Treatment and Disposal Regulation.

Signed: _____ *Date:* _____

Title: _____

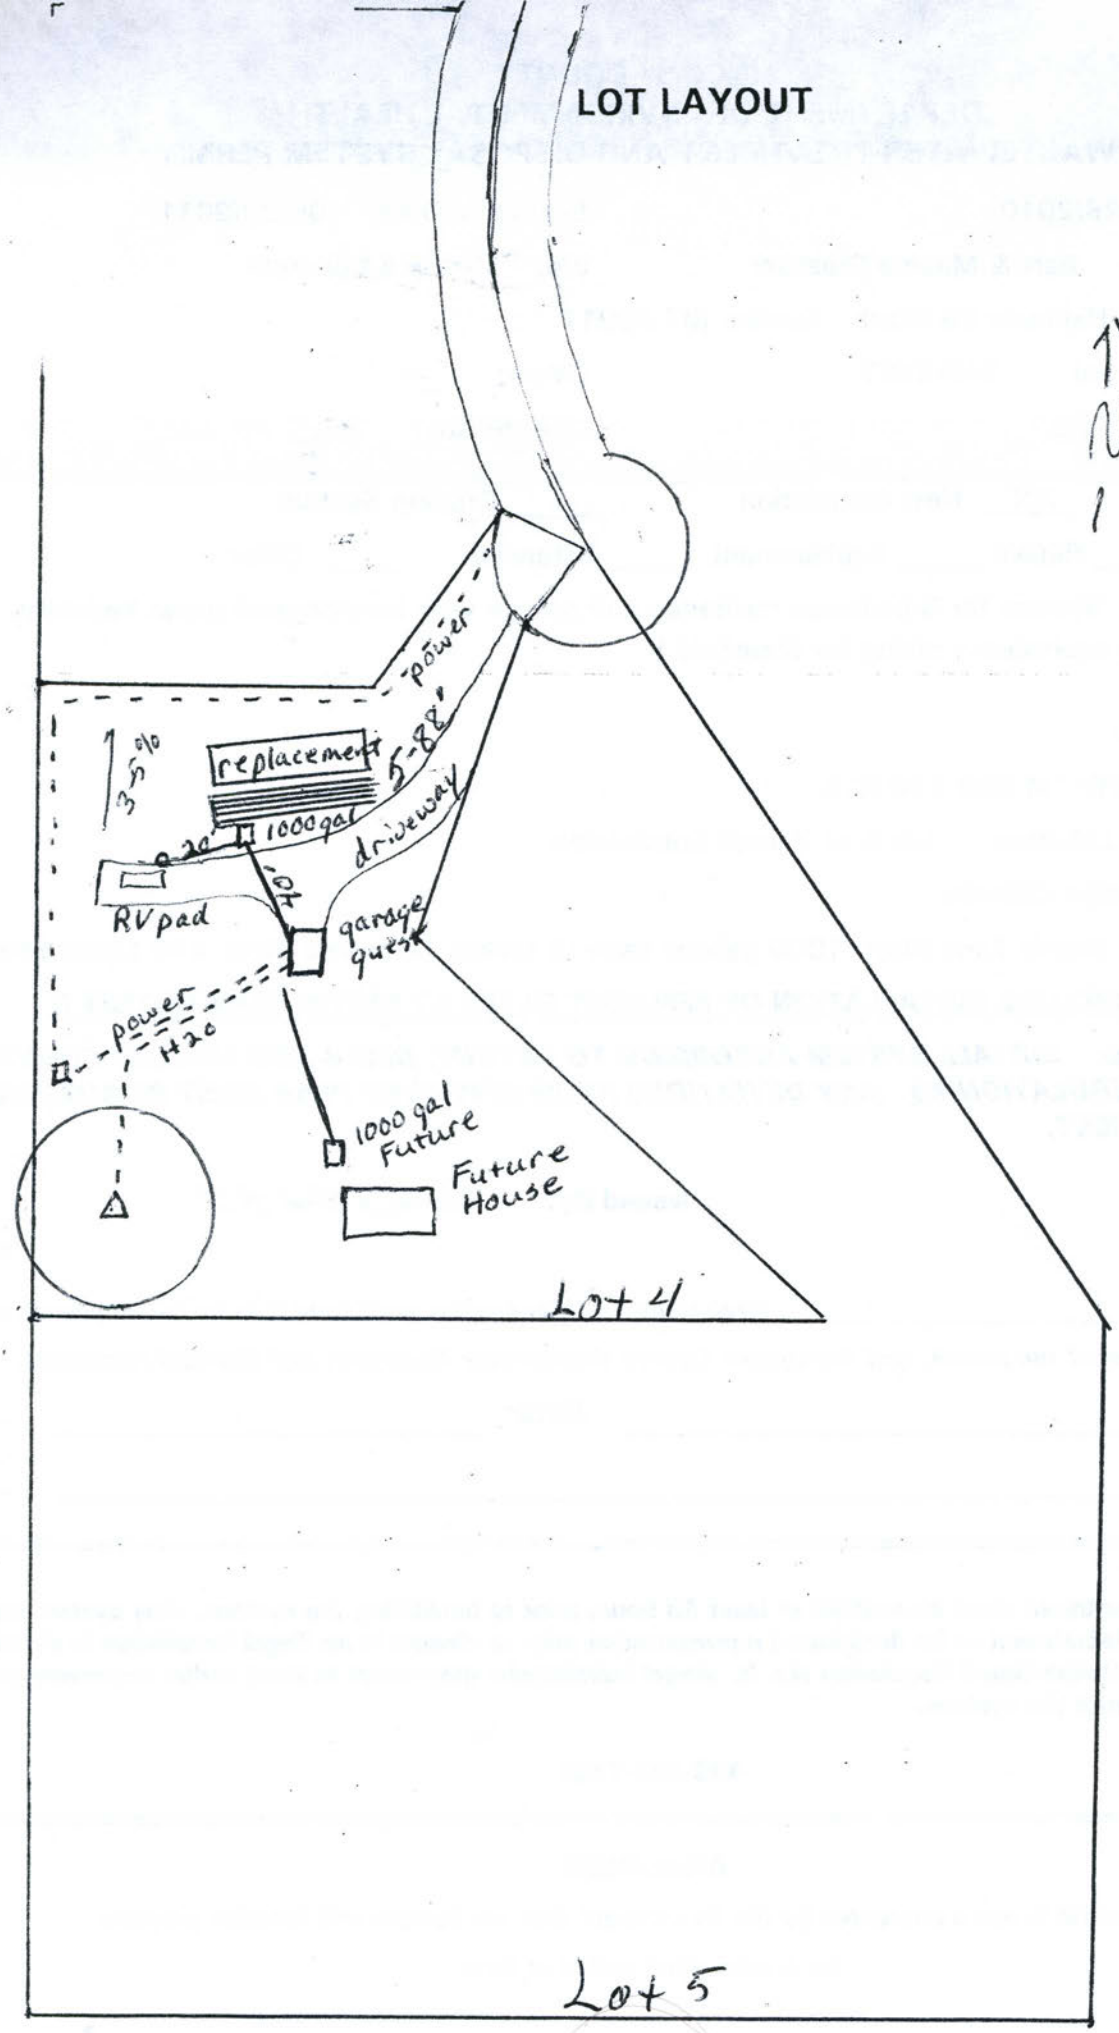
NOTICE: The Department must be notified at least 48 hours prior to backfilling the system. Any system not inspected by the Department or its designated representative prior to closure is an illegal installation in violation of Lincoln County Health Board Regulation No. 3. Illegal installations may result in fines and/or requirements to remove or reconstruct the system.

406-293-7781

DISCLAIMER

This permit is not a guarantee by the Department that the system will function properly for a prescribed period of time.

LOT LAYOUT


N
power
replacement
5-8'
1000 gal
driveway
20'
10'
RV pad
garage
guest
power
H2O
1000 gal
Future
Future
House
Lot 4
Lot 5