LINCOLN COUNTY
DEPARTMENT OF ENVIRONMENTAL HEALTH
WASTEWATER TREATMENT AND DISPOSAL SYSTEM PERMIT

Issue Date: 09/15/2010 Expiration Date: 09/16/2011

Property Owner: Darryl Diebert c/o: Koocanusa Excavating, Inc.

Address: [redacted]

Telephone: (Home) [redacted] (Work)

Installer: Koocanusa Excavating, Inc. License No. 135

____ New Installation __XX__ Existing System

_____ Repair _____ Replacement __XX__ Extension _____ Other

Describe: Expanding existing field and adding septic tank with lift station to accommodate lavatory and guest sleeping suite in garage. (Diebert 2004 permit) Sand-lined trenches required.

Parcel Description:

Legal: W-1/2 SW-1/4 S15 T37 R27 Lot 1 of Sophie Shores

Address or Location: 180 Sophie Drive

Approved Design Criteria:

Additional # Bedrooms: 2 New Septic Tank Size: 1000 gallons Drainfield Extension: 130 Linear Feet

Lift Station Tank Size: 500 gallons

SYSTEM MUST INCLUDE INSTALLATION OF EFFLUENT FILTER AT SEPTIC TANK OUTLET !!

Special Instructions: INSTALL SAND-LINED SYSTEM ACCORDING TO LAYOUT, DEQ-4 AND LINCOLN COUNTY WASTEWATER REGULATION #3. ANY DEVIATIONS FROM APPROVED PLAN MUST BE AUTHORIZED BY THE DEPARTMENT.

Issued By: *Kendra J. Lind, R.S.*

Closure Statement:

I, _____, have inspected this system and found it to be in compliance with the conditions of the permit, and the Lincoln County Wastewater Treatment and Disposal Regulation.

Signed: _____ *Date:* _____

Title: _____

NOTICE: The Department must be notified at least 48 hours prior to backfilling the system. Any system not inspected by the Department or its designated representative prior to closure is an illegal installation in violation of Lincoln County Health Board Regulation No. 3. Illegal installations may result in fines and/or requirements to remove or reconstruct the system.


406-293-7781

DISCLAIMER

This permit is not a guarantee by the Department that the system will function properly for a prescribed period of time.

SV

REV	DESCRIPTION	BY/DATE	APPD/DATE

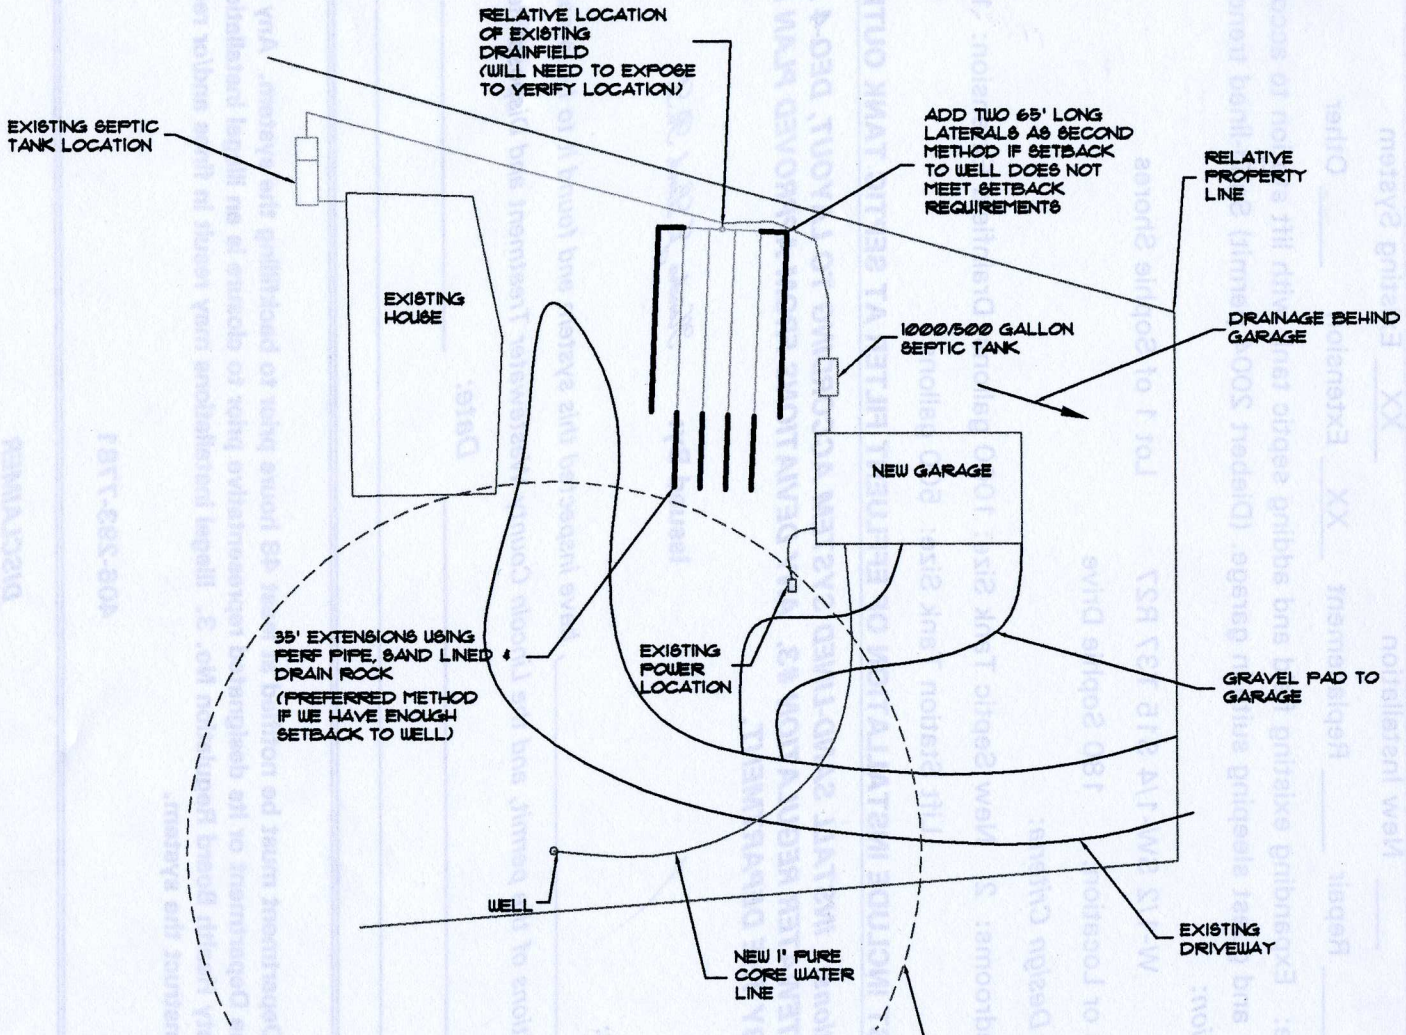

DEIBERT GARAGE PROJECT

REV	DATE	COMPANY	SCALE	KOOCANUSA EXCAVATING DEIBERT PROJECT
		KB	1/10 & NONE	SITE LAYOUT
		CONTRACT	DATE	8/22/10
		VERBAL	1/26/10	
		PLOT FILE	WEIGHT	8/XX/10
		PNL-0001		08-410-001

⑥ ⑤ ④ ③ ②