# LINCOLN COUNTY
# DEPARTMENT OF ENVIRONMENTAL HEALTH
# WASTEWATER TREATMENT AND DISPOSAL SYSTEM PERMIT

Issue Date: 06/08/2010 Expiration Date: 06/09/2011

Property Owner: Heather Friessen c/o: Gideon Yutzy

Address: [redacted]

Telephone: (Home) [redacted] (Work)

Installer: Gideon Yutzy License No. 113

XX New Installation _____ Existing System

_____ Repair _____ Replacement _____ Extension _____ Other

Describe: Using Gravelless chambers – sizing reduction allowed per "Drainfield Size" below

*Parcel Description*:

Legal: NWw-1/4 SW-1/4 S25 T37 R28

Address or Location: Parcel C of Smith Family Transfer

*Approved Design Criteria*:

# Bedrooms : 3 Septic Tank Size: 1000 gallons Drainfield Size: 216 Linear Feet

**SYSTEM MUST INCLUDE INSTALLATION OF EFFLUENT FILTER AT SEPTIC TANK OUTLET !!**

***Special Instructions: INSTALL SYSTEM ACCORDING TO LAYOUT, DEQ-4 AND LINCOLN COUNTY WASTEWATER REGULATION #3. ANY DEVIATIONS FROM APPROVED PLAN MUST BE AUTHORIZED BY THE DEPARTMENT.***

**Issued By:** *Kendra J. Lind, R.S.*

*Closure Statement:*

*I, _____, have inspected this system and found it to be in compliance with the conditions of the permit, and the Lincoln County Wastewater Treatment and Disposal Regulation.*

*Signed:* _____ *Date:* _____

*Title:* _____

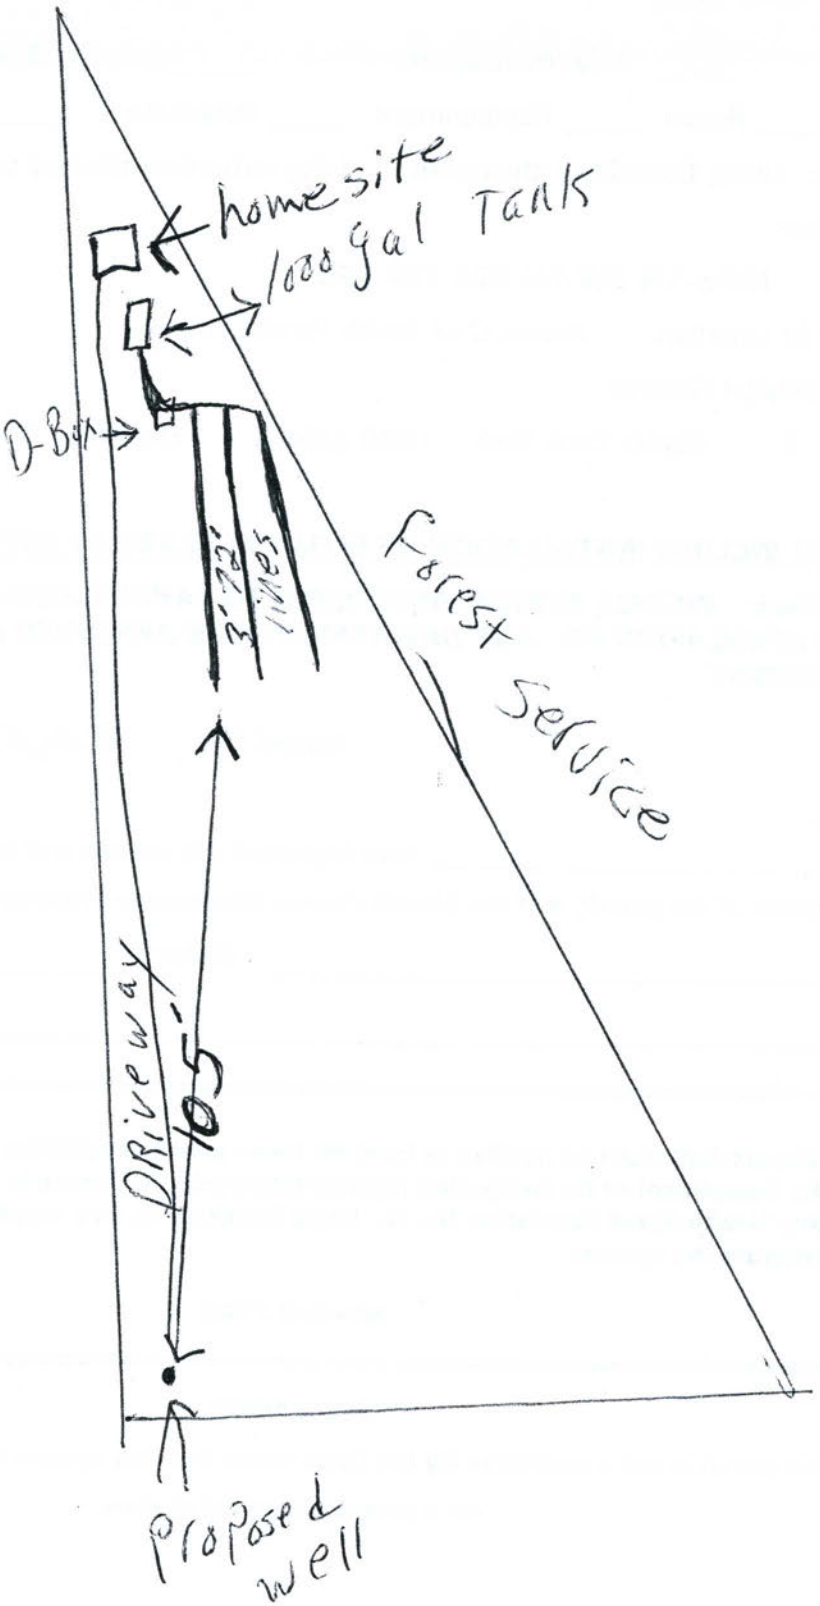
**NOTICE: The Department must be notified at least 48 hours prior to backfilling the system. Any system not inspected by the Department or its designated representative prior to closure is an illegal installation in violation of Lincoln County Health Board Regulation No. 3. Illegal installations may result in fines and/or requirements to remove or reconstruct the system.**

**406-293-7781**

***DISCLAIMER***

This permit is not a guarantee by the Department that the system will function properly for a prescribed period of time.

**LOT LAYOUT**


homesite
1000 gal Tank
D-Box
Forest Service
Driveway
105'
Proposed well