LINCOLN COUNTY
DEPARTMENT OF ENVIRONMENTAL HEALTH
WASTEWATER TREATMENT AND DISPOSAL SYSTEM PERMIT

Issue Date: 06/08/2010 Expiration Date: 06/09/2011

Property Owner: Judith MacLean & Kenneth Chandler

Address: [redacted]

Telephone: (Home) [redacted] (Work)

Installer: Larry Bowman License No. 75

__XX__ New Installation _____ Existing System

_____ Repair _____ Replacement _____ Extension _____ Other

Describe:

Parcel Description:

Legal: W-1/2 NW-1/4 SE-1/4 S17 T33 R34

Address or Location: Tract 1 (Remainder from State Line Manor Subdivision)

Approved Design Criteria:

Bedrooms: 3 Septic Tank Size: 1000 gallons Drainfield Size: 300 Linear Feet

SYSTEM MUST INCLUDE INSTALLATION OF EFFLUENT FILTER AT SEPTIC TANK OUTLET !!

Special Instructions: INSTALL SYSTEM ACCORDING TO LAYOUT, DEQ-4 AND LINCOLN COUNTY WASTEWATER REGULATION #3. ANY DEVIATIONS FROM APPROVED PLAN MUST BE AUTHORIZED BY THE DEPARTMENT.

Issued By: *Kendra J. Lind, R.S.*

Closure Statement:

I, _____, have inspected this system and found it to be in compliance with the conditions of the permit, and the Lincoln County Wastewater Treatment and Disposal Regulation.

Signed: _____ *Date:* _____

Title: _____

NOTICE: The Department must be notified at least 48 hours prior to backfilling the system. Any system not inspected by the Department or its designated representative prior to closure is an illegal installation in violation of Lincoln County Health Board Regulation No. 3. Illegal installations may result in fines and/or requirements to remove or reconstruct the system.

406-293-7781


DISCLAIMER

This permit is not a guarantee by the Department that the system will function properly for a prescribed period of time.

LINCOLN COUNTY, MONTANA
LOT LAYOUT
TRACT 1 OF BOOK 307 PAGE 576
IN THE W1/2 NW1/4 SE1/4 OF SECTION 17,
TWP. 33 N., R. 34 W., P.M.M.

FOR: JUDITH L. MACLEAN & KENNETH B. CHANDLER

DATE: DECEMBER 2009

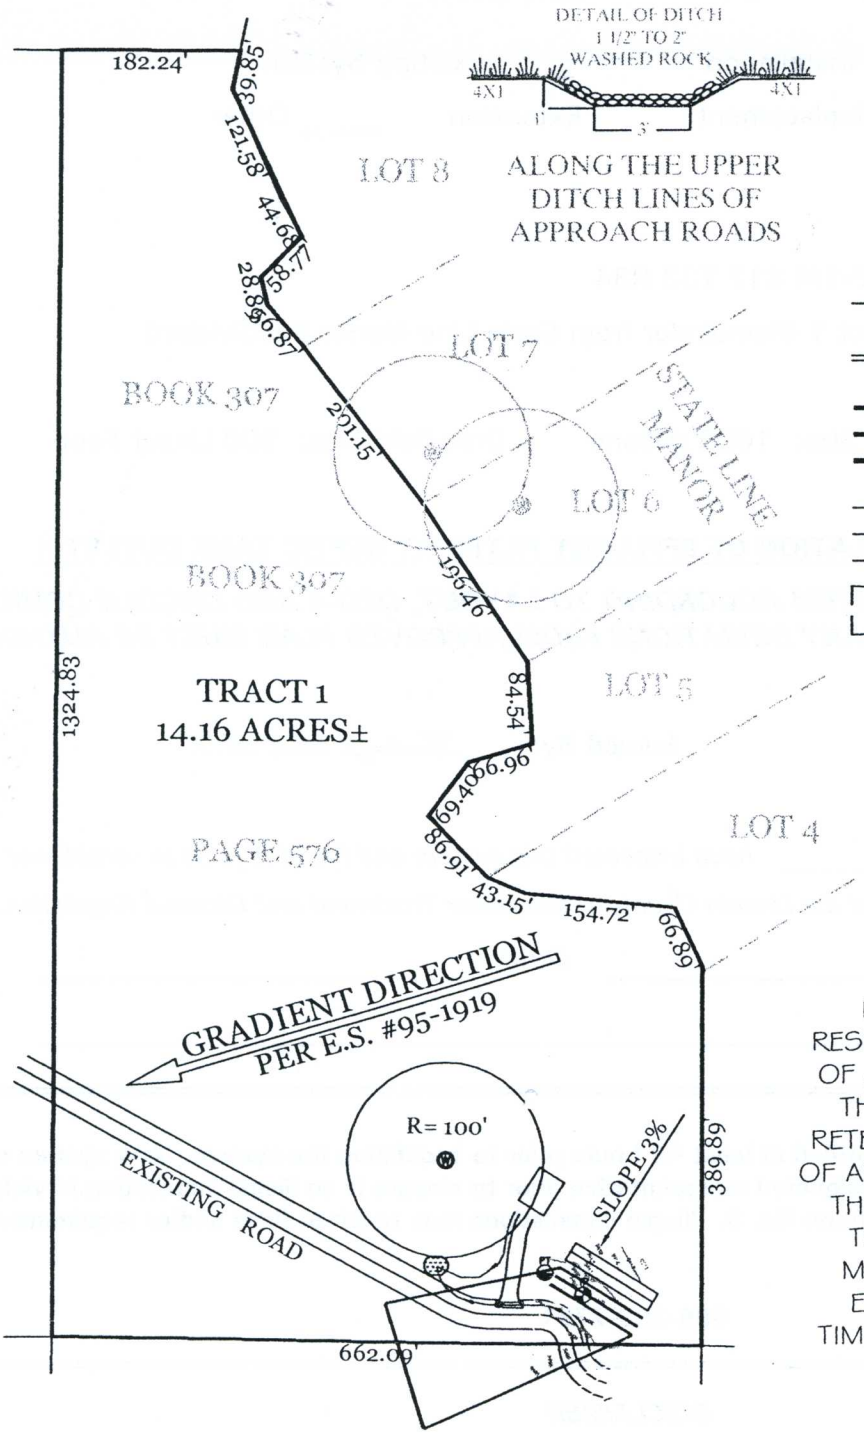

LEGEND

- SOILS PROFILE
- PERCOLATION SITE
- EXISTING WELL SITE
- EXISTING HOUSE
- STORMWATER POND 25'x 20'x 2'
- SLOPE
- GRADIENT DIRECTION
- PROPOSED SEPTIC SITE 3-100' TRENCHES 10' APART
- REPLACEMENT SITE 3-100' TRENCHES 10' APART
- 200' MIXING ZONE

NO WELLS OR SEPTICS WITHIN 100' OF PROPERTY BOUNDARIES OTHER THAN THOSE SHOWN

INDIVIDUAL LOT OWNERS ARE RESPONSIBLE FOR THE MAINTENANCE OF ALL STORMWATER STRUCTURES. THE DITCHES AND STORMWATER RETENTION PONDS ARE TO BE CLEAN OF ALL MATERIALS THAT MAY PREVENT THE FREE FLOW OF STORMWATER. THESE STRUCTURES ARE TO BE MAINTAINED AT MINIMUM AFTER EVERY STORM EVENT, OR FOUR TIMES A YEAR, OR WHEN REQUIRED.

SCALE
1 INCH = 200 FT.

Davis Surveying Inc.
TROY MONTANA, (406)295-5441

DATE: 12/07/09	Land Projects 2009
DRAWN BY: MDM	FILE:t33r34s17.DWG