LINCOLN COUNTY
DEPARTMENT OF ENVIRONMENTAL HEALTH
WASTEWATER TREATMENT AND DISPOSAL SYSTEM PERMIT

Issue Date: 05/06/2010 Expiration Date: 05/07/2010

Property Owner: Gordon Polacik c/o: Buck Schermerhorn

Address: [redacted]

Telephone: (Home) [redacted] (Work) [redacted]

Installer: Koocanusa Excavating, Inc. License No. 135

__XX__ New Installation _____ Existing System

_____ Repair _____ Replacement _____ Extension _____ Other

Describe: Using gravelless chambers – allowed sizing reduction included in "Drainfield Size" below.

Parcel Description:

Legal: SW-1/4 of S-1/2 of NW-1/4 S28 T37 R27

Address or Location: Lot 2 of Bear Hollow Subdivision

Approved Design Criteria:

Bedrooms: 3 Septic Tank Size: 1000 gallons Drainfield Size: 264 Linear Feet

SYSTEM MUST INCLUDE INSTALLATION OF EFFLUENT FILTER AT SEPTIC TANK OUTLET !!

Special Instructions: INSTALL SYSTEM ACCORDING TO LAYOUT, DEQ-4 AND LINCOLN COUNTY WASTEWATER REGULATION #3. ANY DEVIATIONS FROM APPROVED PLAN MUST BE AUTHORIZED BY THE DEPARTMENT.

Issued By: *Kendra J. Lind, R.S.*

Closure Statement:

I, _____, have inspected this system and found it to be in compliance with the conditions of the permit, and the Lincoln County Wastewater Treatment and Disposal Regulation.

Signed: _____ *Date:* _____

Title: _____

NOTICE: The Department must be notified at least 48 hours prior to backfilling the system. Any system not inspected by the Department or its designated representative prior to closure is an illegal installation in violation of Lincoln County Health Board Regulation No. 3. Illegal installations may result in fines and/or requirements to remove or reconstruct the system.


406-293-7781

DISCLAIMER

This permit is not a guarantee by the Department that the system will function properly for a prescribed period of time.

REVISIONS			
REV	DESCRIPTION	BY/DATE	APRD/DATE
A	ELIMINATED ROCK PATHWAY FROM CAMPER TO BATH HOUSE, CHANGED SOUTH SIDE OF BOAT AREA TO CRUSH FROM GRASS	BUCK 3/31/10	

5/5/10 UPDATE

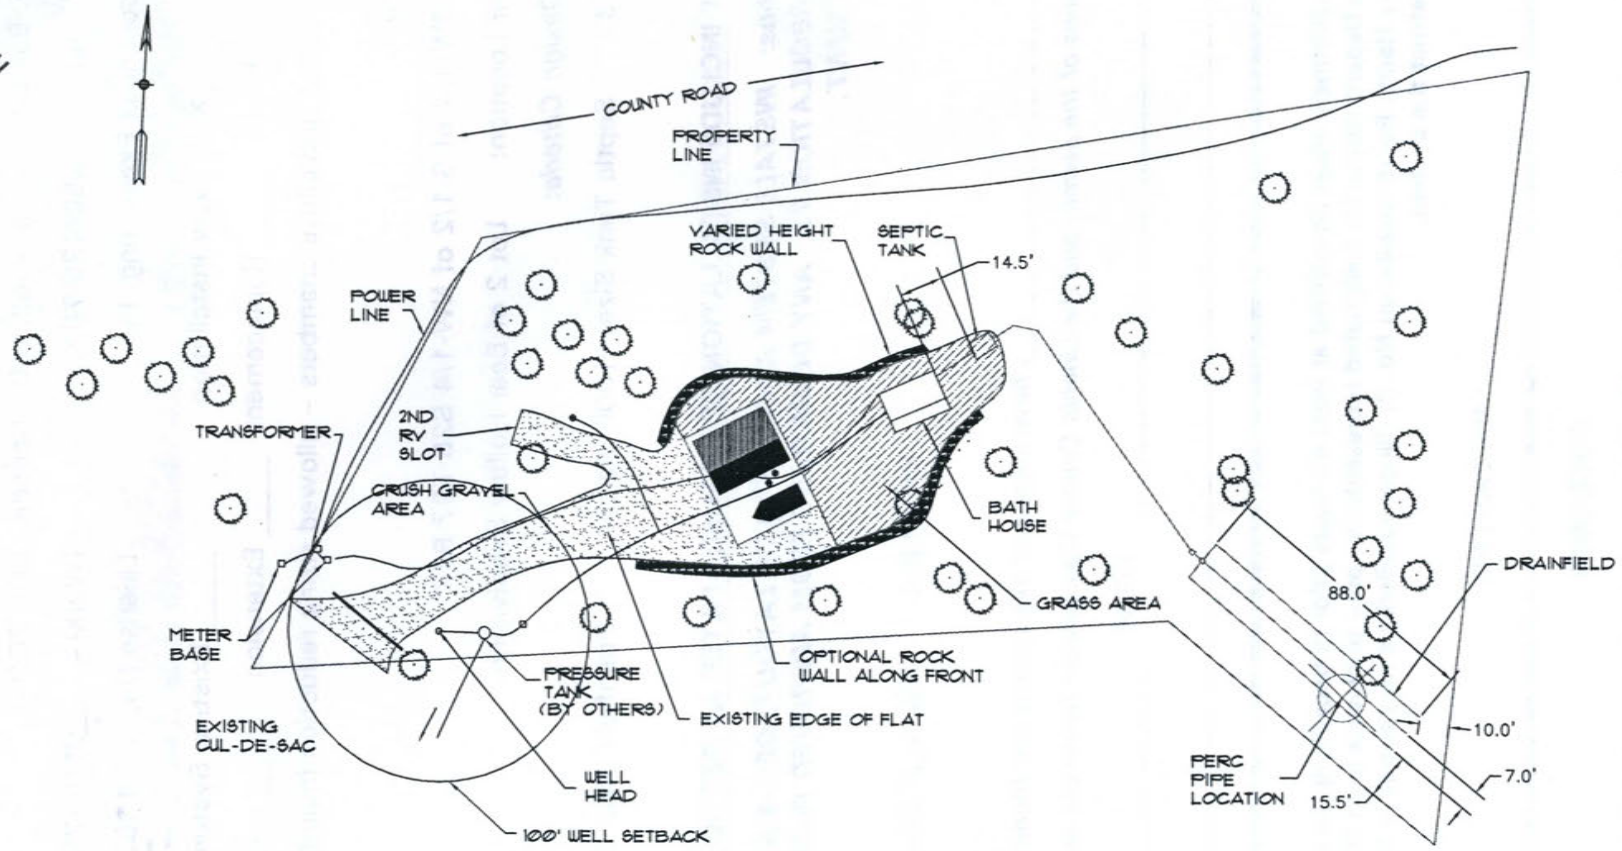

POLACIK SITE LAYOUT

SEPTIC PERMIT DRAWING

REV	DATE	COMPANY	SCALE		KOOCANUSA EXCAVATING POLACIK PROJECT
A	3/31/10	KEI	1/16 & NOTED		CONCEPT SITE MAP
		CONTRACT:	DATE:	DWG TOLERANCES:	DRAWN 5/27/10
		VERSN.	2/26/10		CHECKED
		PLOT FILE:	WEIGHT:		G. POLACIK 3/26/10
		PWL-0001	----	FINISH	JOB NO. 00610-001 SHEET NO. 1