LINCOLN COUNTY
DEPARTMENT OF ENVIRONMENTAL HEALTH
WASTEWATER TREATMENT AND DISPOSAL SYSTEM PERMIT

Issue Date: 07/28/2010 Expiration Date: 07/29/2011

Property Owner: Yaak Community Church c/o: Charles Wilson

Address: [redacted]

Telephone: (Home) (Work) [redacted]

Installer: Charles Wilson License No. 86

__XX__ New Installation _____ Existing System

_____ Repair _____ Replacement _____ Extension _____ Other

Describe: System for Church Parsonage per DEQ approved design by TLC Engineering.

Parcel Description:

Legal: SE-1/4 NE-1/4 S19 & SE-1/4 NE-1/4 S4 T35 R32

Address or Location: Lot 5 of Yaak River Estates

Approved Design Criteria:

Bedrooms: 3 Septic Tank Size: 1000 gallons Drainfield Size: 352 inear Feet

SYSTEM MUST INCLUDE INSTALLATION OF EFFLUENT FILTER AT SEPTIC TANK OUTLET !!

Special Instructions: INSTALL SUBSURFACE INFILTRATOR SYSTEM ACCORDING TO LAYOUT, DEQ APPROVED PLANS BY TLC ENGINEERING, DEQ-4 AND LINCOLN COUNTY WASTEWATER REGULATION #3. ANY DEVIATIONS FROM APPROVED PLAN MUST BE AUTHORIZED BY THE DEPARTMENT.

Issued By: *Kendra J. Lind, R.S.*

Closure Statement:

I, _____, have inspected this system and found it to be in compliance with the conditions of the permit, and the Lincoln County Wastewater Treatment and Disposal Regulation.

Signed: _____ *Date:* _____


Title: _____

NOTICE: The Department must be notified at least 48 hours prior to backfilling the system. Any system not inspected by the Department or its designated representative prior to closure is an illegal installation in violation of Lincoln County Health Board Regulation No. 3. Illegal installations may result in fines and/or requirements to remove or reconstruct the system.

406-293-7781

DISCLAIMER

This permit is not a guarantee by the Department that the system will function properly for a prescribed period of time.

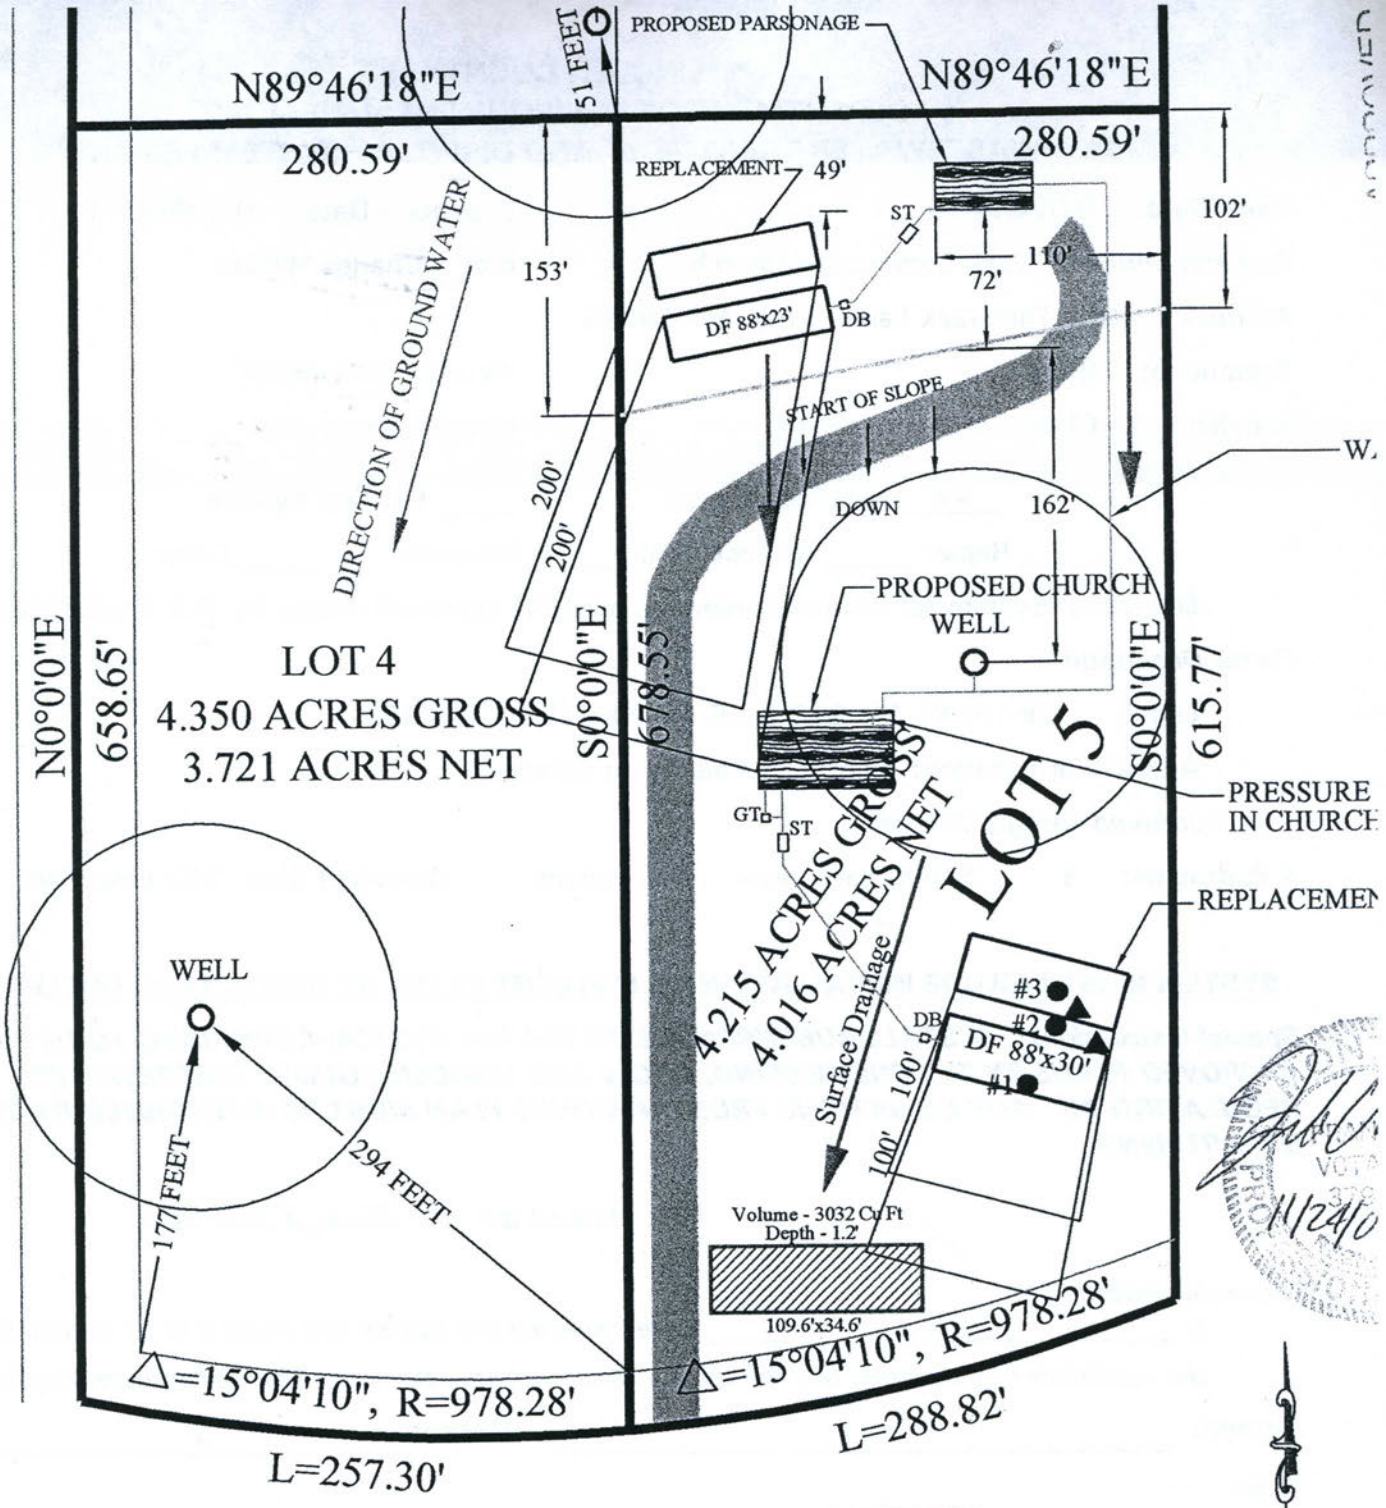

GROUND
ND PROPOSED
S IS LESS THAN

TE IS NOT
OOD PLAIN

RE NO LAKES,
IGATION
ETLANDS AND
THIN LOT 5.

LEGEND			
PIT	DETENTION BASIN	ST	SEPTIC TANK
. TEST	EXISTING EASEMENT	DB	DISTRIBUTION BOX
	PROPOSED ROAD AND DRIVEWAY	GT	GREASE TRAP
NFIELD	DIRECTION OF STORMWATER		

FEET
0 100

SECTION 4, T.35N
LINCOLN COUNTY

SHEET TITLE: LOT LAYOUT 11/20/2008	COMPILED BY: Frank Votapka/Don Hillard DRAWN BY: TALLMADGE GIS APPROVED BY:	LOT 5 YAAK RIVER ESTATES REWRITE YAAK COMMUNITY CHURCH LOT LAYLOUT YAAK, MT	TLC ENGINEERING, PE, LLC 103 W. LINCOLN BLVD LIBBY, MONTANA 59923 406-293-5950 FILE No. JOB 08-14

REVISION