LINCOLN COUNTY
DEPARTMENT OF ENVIRONMENTAL HEALTH
WASTEWATER TREATMENT AND DISPOSAL SYSTEM PERMIT

Issue Date: 09/09/2010 Expiration Date: 09/10/2011

Property Owner: Robert Zacheo c/o: Linda Garrison

Address: [redacted]

Telephone: (Home) [redacted] (Work) [redacted]

Installer: Linda Garrison License No. 114

____ New Installation XX Existing System

____ Repair ____ Replacement XX Extension ____ Other

Describe: Expanding existing system to double drainfield sizing.

Parcel Description:

Legal: Yaak River Mercantile & Tavern

Address or Location: 29462 Yaak River Road

Approved Design Criteria:

Existing Septic Tank Size: 1000 gallon Drainfield Addition Size: 180 Linear Feet

SYSTEM MUST INCLUDE INSTALLATION OF EFFLUENT FILTER AT SEPTIC TANK OUTLET !!

Special Instructions: INSTALL SYSTEM EXTENSION ACCORDING TO LAYOUT, DEQ-4 AND LINCOLN COUNTY WASTEWATER REGULATION #3. ANY DEVIATIONS FROM APPROVED PLAN MUST BE AUTHORIZED BY THE DEPARTMENT.

Issued By: *Kendra J. Lind, R.S.*

Closure Statement:

I, _____, have inspected this system and found it to be in compliance with the conditions of the permit, and the Lincoln County Wastewater Treatment and Disposal Regulation.

Signed: _____ *Date:* _____

Title: _____

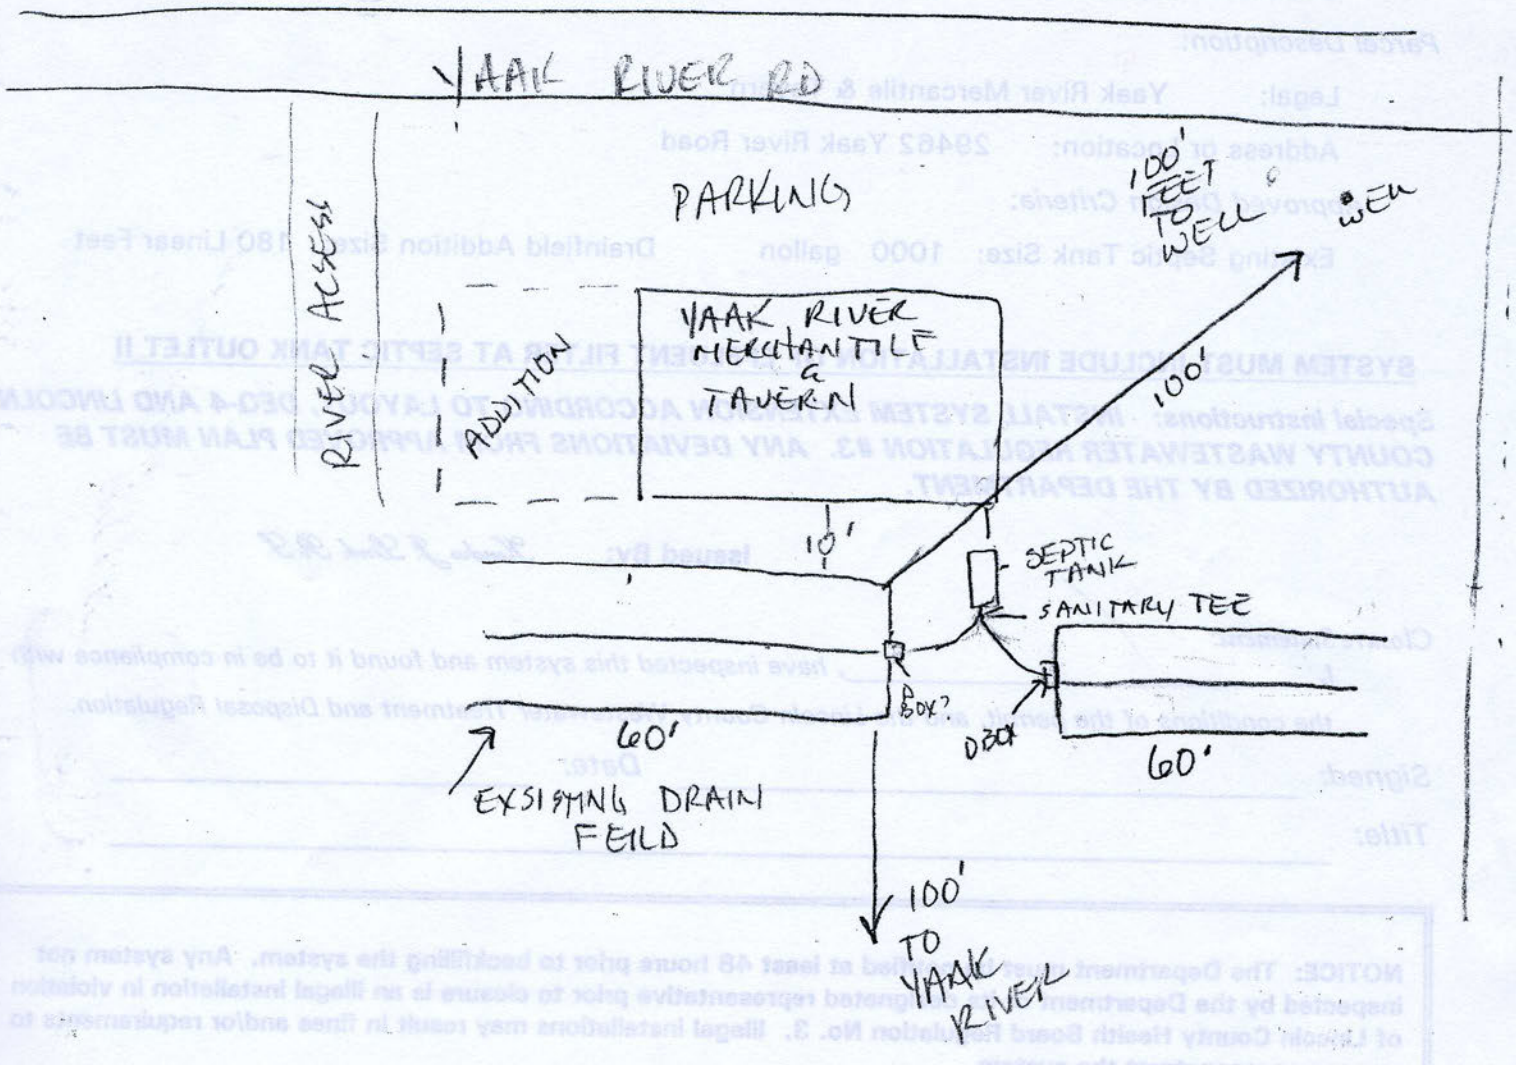
NOTICE: The Department must be notified at least 48 hours prior to backfilling the system. Any system not inspected by the Department or its designated representative prior to closure is an illegal installation in violation of Lincoln County Health Board Regulation No. 3. Illegal installations may result in fines and/or requirements to remove or reconstruct the system.

406-293-7781

DISCLAIMER

This permit is not a guarantee by the Department that the system will function properly for a prescribed period of time.

LOT LAYOUT


YAAK RIVER RD
PARKING
RIVER ACCESS
ADDITION
YAAK RIVER MERCHANTILE & TAVERN
100' FEET TO WELL
WELL
100'
10'
SEPTIC TANK
SANITARY TEE
BOX?
BOX
60'
60'
EXSISTING DRAIN FEILD
100' TO YAAK RIVER