LINCOLN COUNTY HEALTH DEPARTMENT
ENVIRONMENTAL HEALTH
WASTEWATER TREATMENT AND DISPOSAL SYSTEM PERMIT

Issue Date: 03/12/2026 Expiration Date: 03/11/2027 Permit#26-8165

Property Owner: Raymond Bruce

Mailing Address: [redacted]

Installer: Marty Goucher License #: 196

Approved Work: (Check One) ☒ New Installation ☒ Existing System

☒ Replace Drainfield ☐ Replace Tank ☐ Extension

Describe: Installation of new gravity system to replace failed system.

Legal: ERICKSON PLAT, S32, T31 N, R31 W, LOT 3A, ACRES 0.489, PM 6933

Property Address: 31018 US HWY 2, Libby, MT 59923 Assessment Code: 8165

DEQ COSA: E.Q.# Date:

Approved Design Criteria: Installation of new gravity system to replace failed system.

# of Bedrooms: 3 Septic Tank Size: 1000 gallons Trench Depth: 24"-36"

# of Laterals: 3 Length of Laterals: 75' Trench Width: 24"

SYSTEM MUST INCLUDE INSTALLATION OF EFFLUENT FILTER AT SEPTIC TANK OUTLET!!

Special Instructions: Install system according to the COSA, lot layout, the Lincoln County Wastewater Treatment and Disposal Regulation, and Circular DEQ-4. It is the installer's responsibility to ensure that all required horizontal setbacks are met. CHANGES MUST BE PRE-AUTHORIZED BY THE DEPARTMENT.

Issued By: Robin Blumberg, RS

NOTICE: The Department must be notified at least 3 business days (72 hours) prior to backfilling the system. Call 406-283-2442. Any system not inspected by the Department or its designated representative prior to closure is an illegal installation in violation of Lincoln County Health Board Regulation Ch. 3. Illegal installations may result in fines and/or requirements to remove or reconstruct the system.

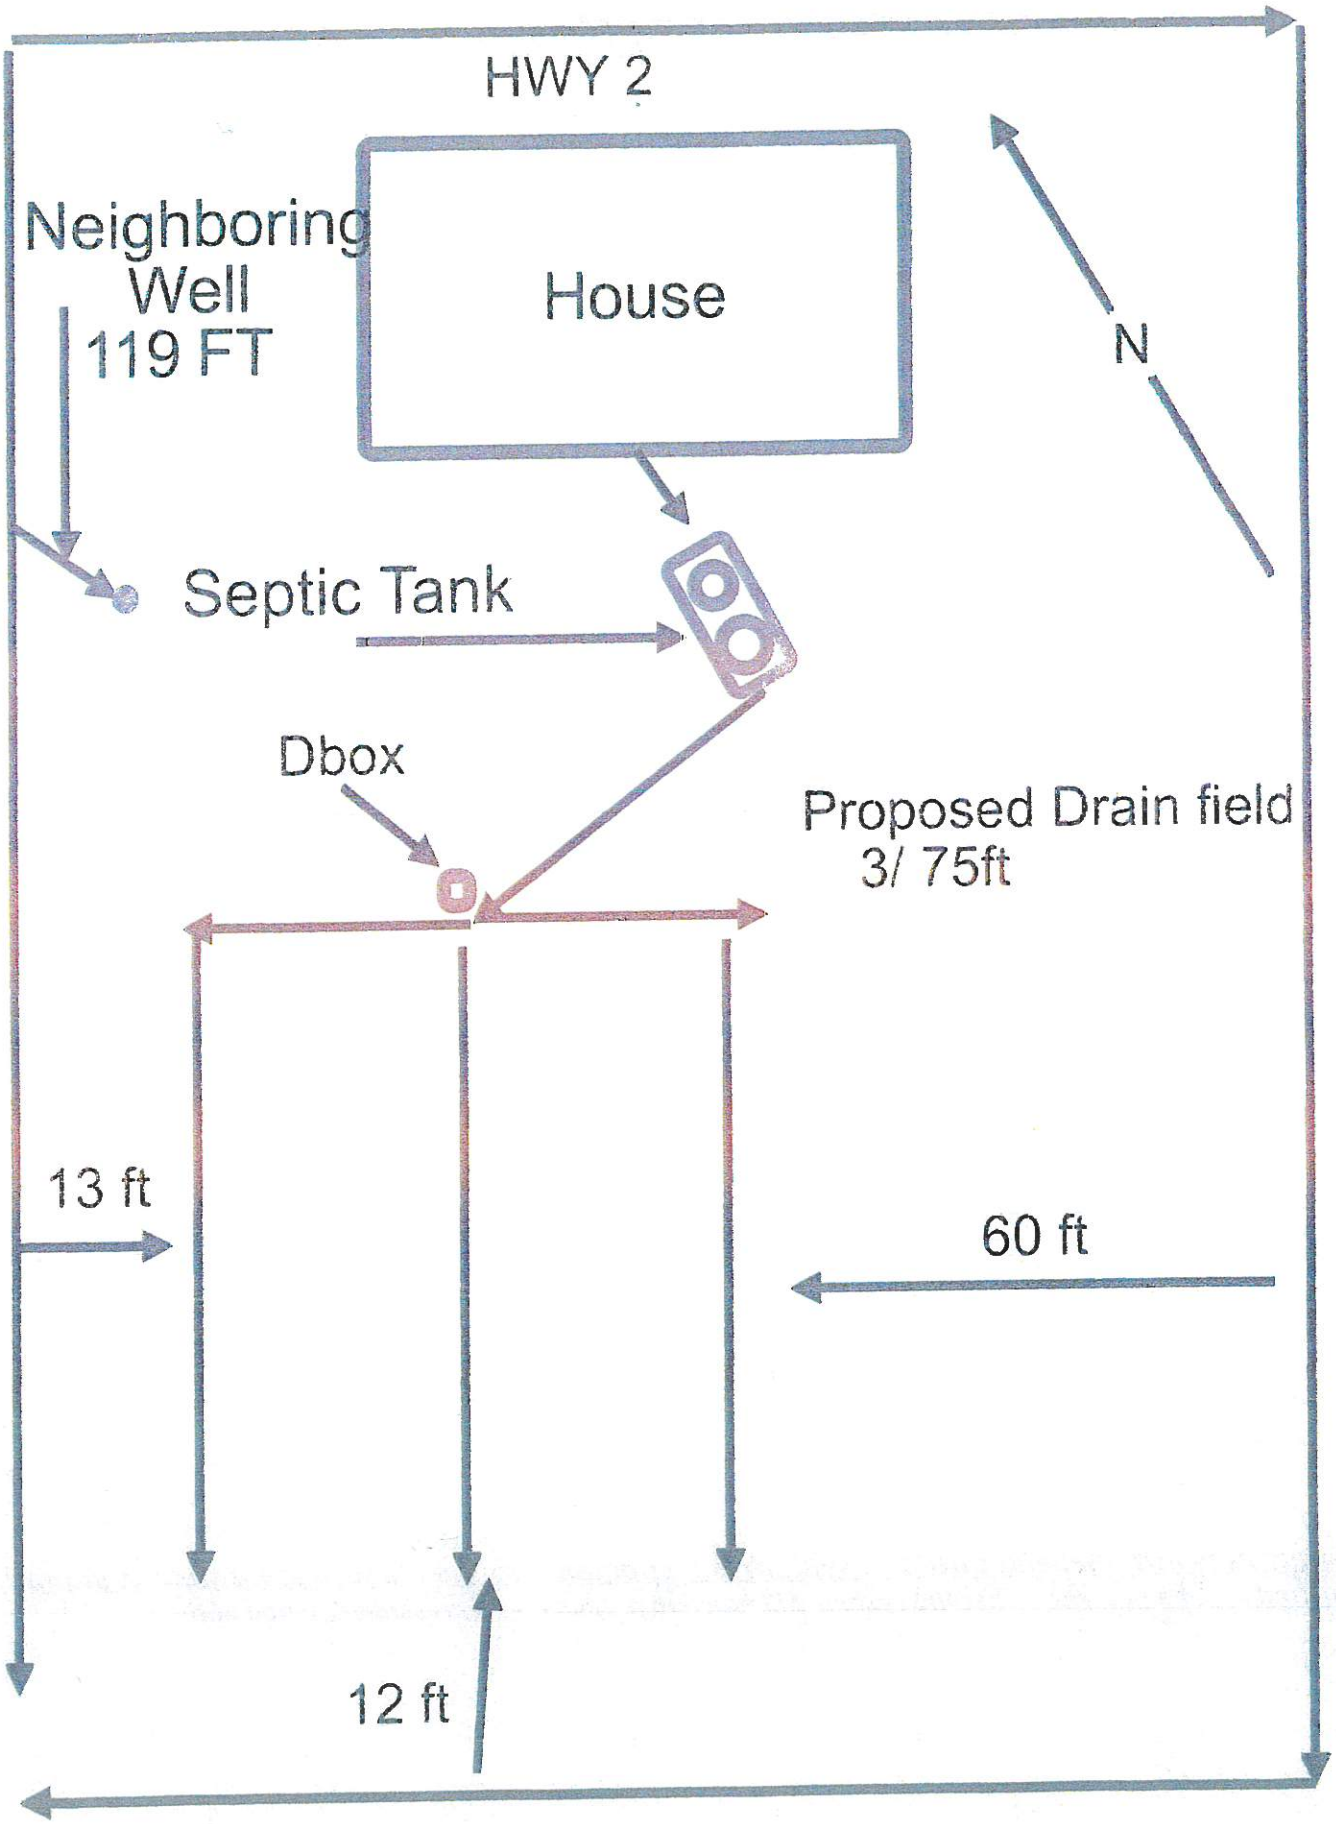
Closure Statement:

This system is in compliance with the approved design criteria and Lincoln County's Wastewater Treatment and Disposal Regulation.

Signed: Robin Blumberg *Date:* 3/26/26

This permit is not finalized until the system is inspected and the closure statement is signed.

This permit is not a guarantee that the system will function properly for a prescribed period of time.


HWY 2
Neighboring
Well
119 FT
House
N
Septic Tank
Dbox
Proposed Drain field
3/ 75ft
13 ft
60 ft
12 ft