LINCOLN COUNTY
DEPARTMENT OF ENVIRONMENTAL HEALTH
WASTEWATER TREATMENT AND DISPOSAL SYSTEM PERMIT

Issue Date: 11/09/2009 Expiration Date: 11/10/2010

Property Owner: Tim & Shellie DeLeo c/o:

Address: [redacted]

Telephone: (Home) [redacted] (Work) [redacted]

Installer: Owner License No.

__XX__ New Installation _____ Existing System

_____ Repair _____ Replacement _____ Extension _____ Other

Describe:

Parcel Description:

Legal: NE-1/4 NW-1/4 SE-1/4 & N-1/2 NE-1/4 SE-1/4 S11 T31 R34 -- Tract 1A

Address or Location: 641 DeLeo Road Troy, MT

Approved Design Criteria:

Bedrooms: 3 Septic Tank Size: 1000 gallons Drainfield Size: 320 Linear Feet

SYSTEM MUST INCLUDE INSTALLATION OF EFFLUENT FILTER AT SEPTIC TANK OUTLET !!

Special Instructions: INSTALL SYSTEM ACCORDING TO LOT LAYOUT, DEQ-4 AND LINCOLN COUNTY WASTEWATER REGULATION #3. ANY DEVIATIONS FROM APPROVED PLAN MUST BE AUTHORIZED BY THE DEPARTMENT.

Issued By: Kendra J. Lind, R.S.

Closure Statement:

I, _____, have inspected this system and found it to be in compliance with the conditions of the permit, and the Lincoln County Wastewater Treatment and Disposal Regulation.

Signed: _____ *Date:* _____

Title: _____


NOTICE: The Department must be notified at least 48 hours prior to backfilling the system. Any system not inspected by the Department or its designated representative prior to closure is an illegal installation in violation of Lincoln County Health Board Regulation No. 3. Illegal installations may result in fines and/or requirements to remove or reconstruct the system.

406-293-7781

DISCLAIMER

This permit is not a guarantee by the Department that the system will function properly for a prescribed period of time.

LINCOLN COUNTY, MONTANA
SEPTIC SYSTEM PERMIT
TRACT 1A IN NE¼,NW¼,SW¼ & NE½
NE¼,SE¼ SEC11 T33N R34W
OCTOBER 2009

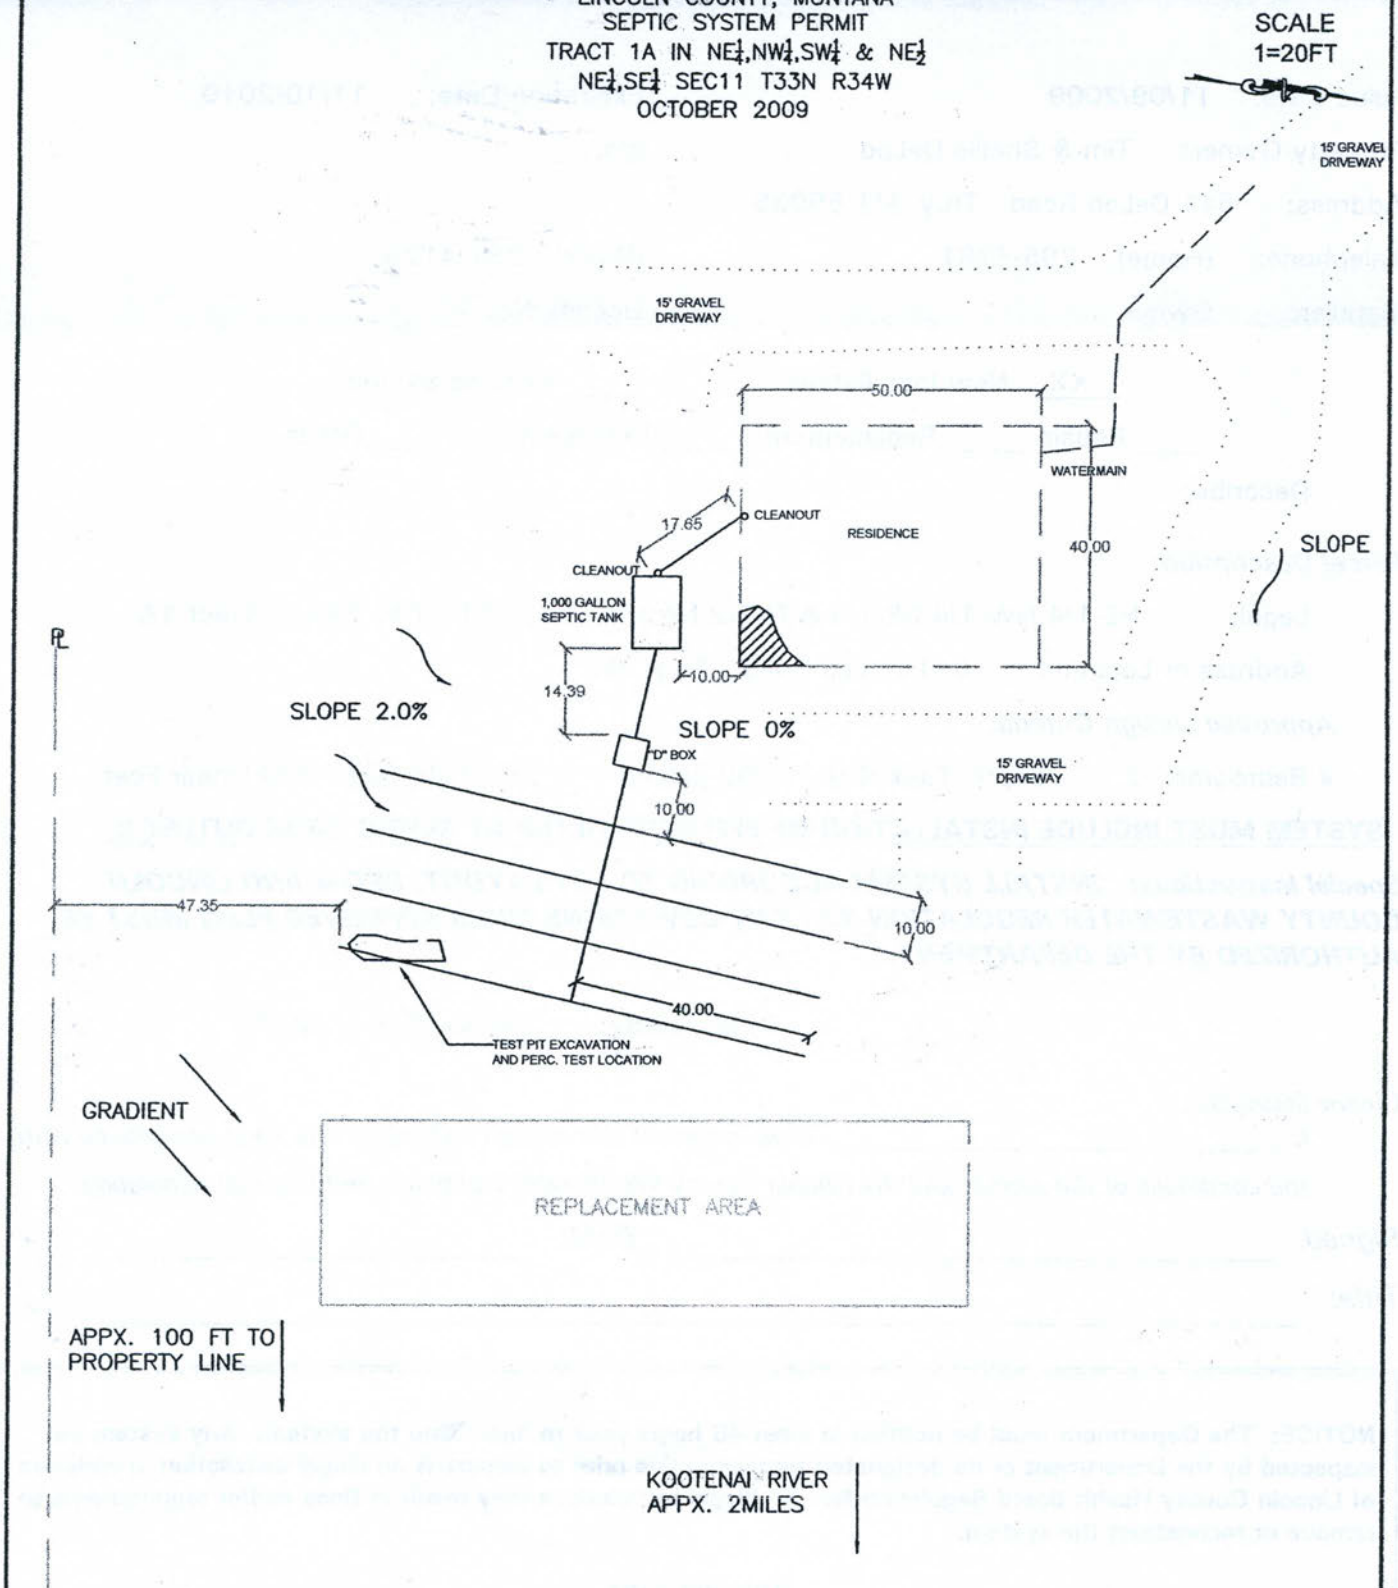

DELEO CONSULTING GROUP, PS
14015 E. 12TH AVENUE
SPOKANE VALLEY, WA 99037
Phone (509)-370-5445
Fax (509) 922-8898
jdeleo@deleoconsultinggroup.com

SHEET NAME
DELEO SEPTIC APPLICATION

PROJECT
TIM & SHELLIE DELEO
755 DELEO ROAD, TROY MT 59935

FIGURE
1

10-04-09