LINCOLN COUNTY
DEPARTMENT OF ENVIRONMENTAL HEALTH
WASTEWATER TREATMENT AND DISPOSAL SYSTEM PERMIT

Issue Date: 09/15/2009 Expiration Date: 09/16/2010

Property Owner: Richard Harrison c/o: Oedewaldt Construction

Address: [redacted]

Telephone: (Home) (Work)

Installer: Terry Oedewaldt License No. 2

XX New Installation _____ Existing System

_____ Repair _____ Replacement _____ Extension _____ Other

Describe: Using gravelless chambers for installation – 10% sizing reduction allowed as indicated by "Drainfield Size" below.

Parcel Description:

Legal: NE-1/4 SE-1/4 S32 T34 R34 Lot 3 of Old Highway Tracts

Address or Location: 4431 Old Highway 2

Approved Design Criteria:

Bedrooms: 2 Septic Tank Size: 1000 gallons Drainfield Size: 336 Linear Feet

SYSTEM MUST INCLUDE INSTALLATION OF EFFLUENT FILTER AT SEPTIC TANK OUTLET !!

Special Instructions: INSTALL SYSTEM ACCORDING TO LAYOUT, DEQ-4 AND LINCOLN COUNTY WASTEWATER REGULATION #3. ANY DEVIATIONS FROM APPROVED PLAN MUST BE AUTHORIZED BY THE DEPARTMENT.

Issued By: Kendra J. Lind, R.S.

Closure Statement:

I, Terry Oedewaldt *, have inspected this system and found it to be in compliance with the conditions of the permit, and the Lincoln County Wastewater Treatment and Disposal Regulation.*

Signed: _____ *Date:* 9/16/09

Title: Pres.

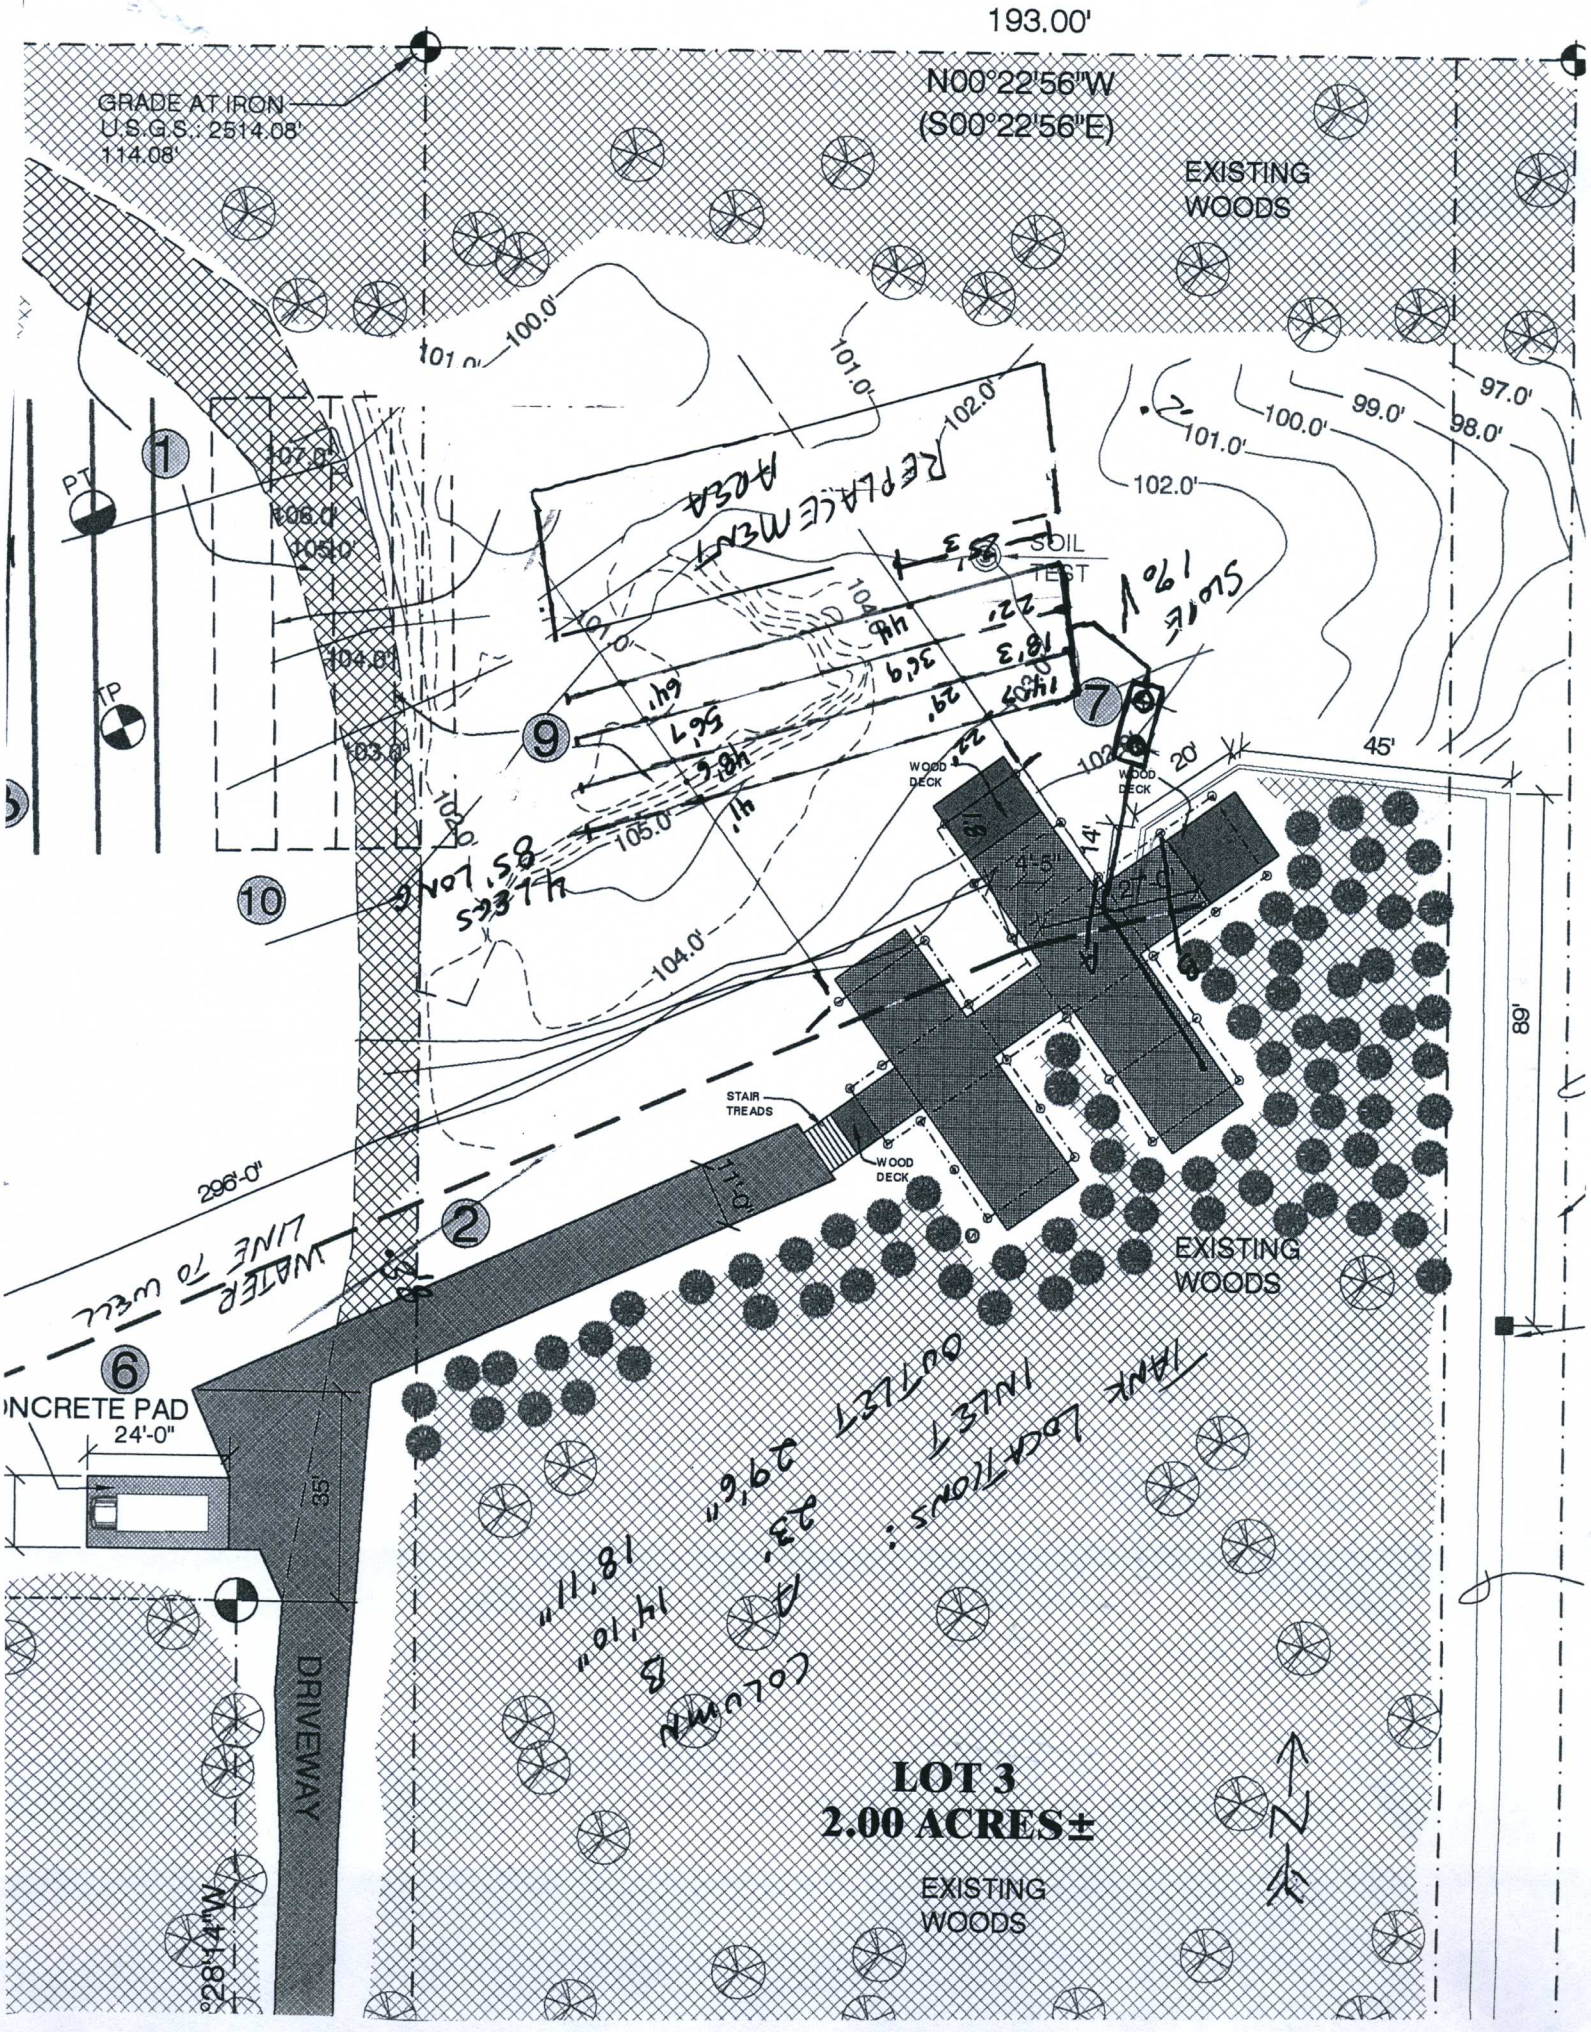
NOTICE: The Department must be notified at least 48 hours prior to backfilling the system. Any system not inspected by the Department or its designated representative prior to closure is an illegal installation in violation of Lincoln County Health Board Regulation No. 3. Illegal installations may result in fines and/or requirements to remove or reconstruct the system.

406-293-7781

DISCLAIMER

This permit is not a guarantee by the Department that the system will function properly for a prescribed period of time.

PLAT NO. 679


193.00'
N00°22'56"W
(S00°22'56"E)
GRADE AT IRON
U.S.G.S.: 2514.08'
114.08'
EXISTING
WOODS
100.0'
101.0'
102.0'
97.0'
99.0'
98.0'
PT
TP
SOIL
TEST
WOOD
DECK
20'
45'
89'
STAIR
TREADS
296'-0"
CONCRETE PAD
24'-0"
35'
DRIVEWAY
N28°44'W
LOT 3
2.00 ACRES±
EXISTING
WOODS